
V 3.0

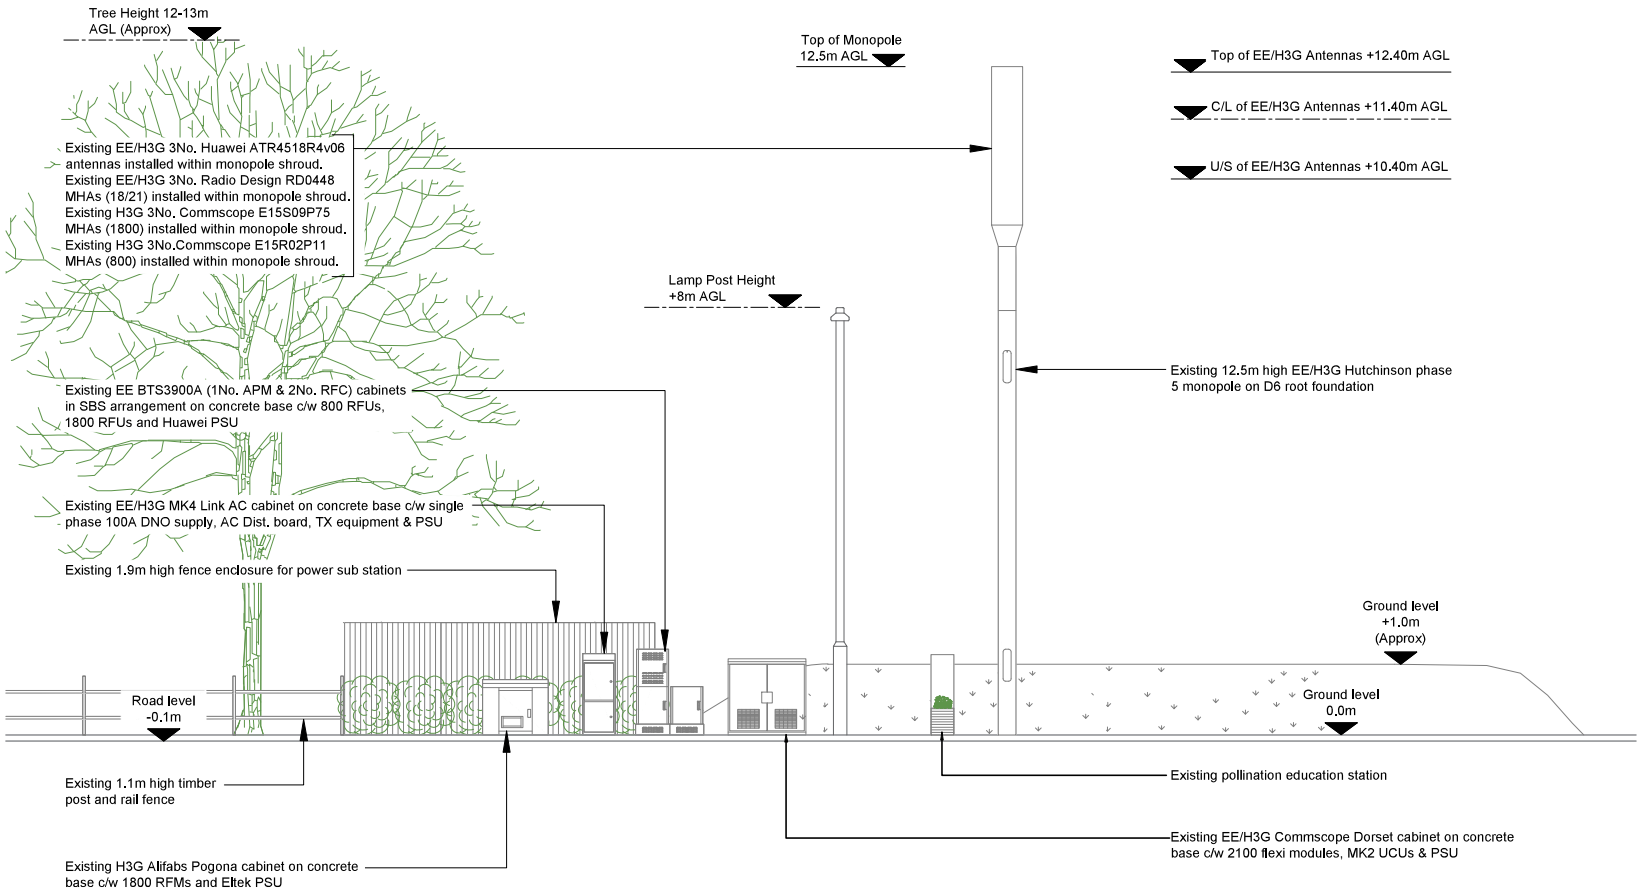

EXISTING SITE ELEVATION A

1:100

NOTES:

1. ALL DIMENSIONS IN MM UNLESS OTHERWISE NOTED.

Master:	MBNL / EE / H3G:	Project:	Purpose of Issue:	Issue:
M001	EE	Vendor Swap	General Arrangement	A
Date:	15/10/2024	Revision / Upgrade Description:		
Drawn:	A.Smith	First Issue		
Checked:	S.Coyle			
Approved:	L.Smallfield			

Hatfield Business Park
Hatfield
Hertfordshire
AL10 9BW

Tel: 01707 315000
Fax: 01707 319001

Design Consultant & Principal Contractor:

WALDON TELECOM Ltd.
WEST LODGE
STATION APPROACH
WEST BYFLEET
SURREY
KT14 6NG

TEL : 01932 411011
FAX : 01932 411012

Site Name:
TP NORTH HEATH LANE

Site ID:
1195694

Address:
NORTH HEATH LANE
HEATHFIELD INDUSTRIAL ESTATE
HORSHAM
WEST SUSSEX
RH12 5PJ

Title:
200 EXISTING SITE ELEVATION A

Project:
VENDOR SWAP

Purpose of Issue:
GENERAL ARRANGEMENT

EE Cell ID:	MBNL Cell ID:	3UK Cell ID:
28172	HSM101	RH0479

Master Drawing No:
1195694_HSM101_28172_RH0479_M001_EEVS_GA_A

Issue:
A1