
V 3.0

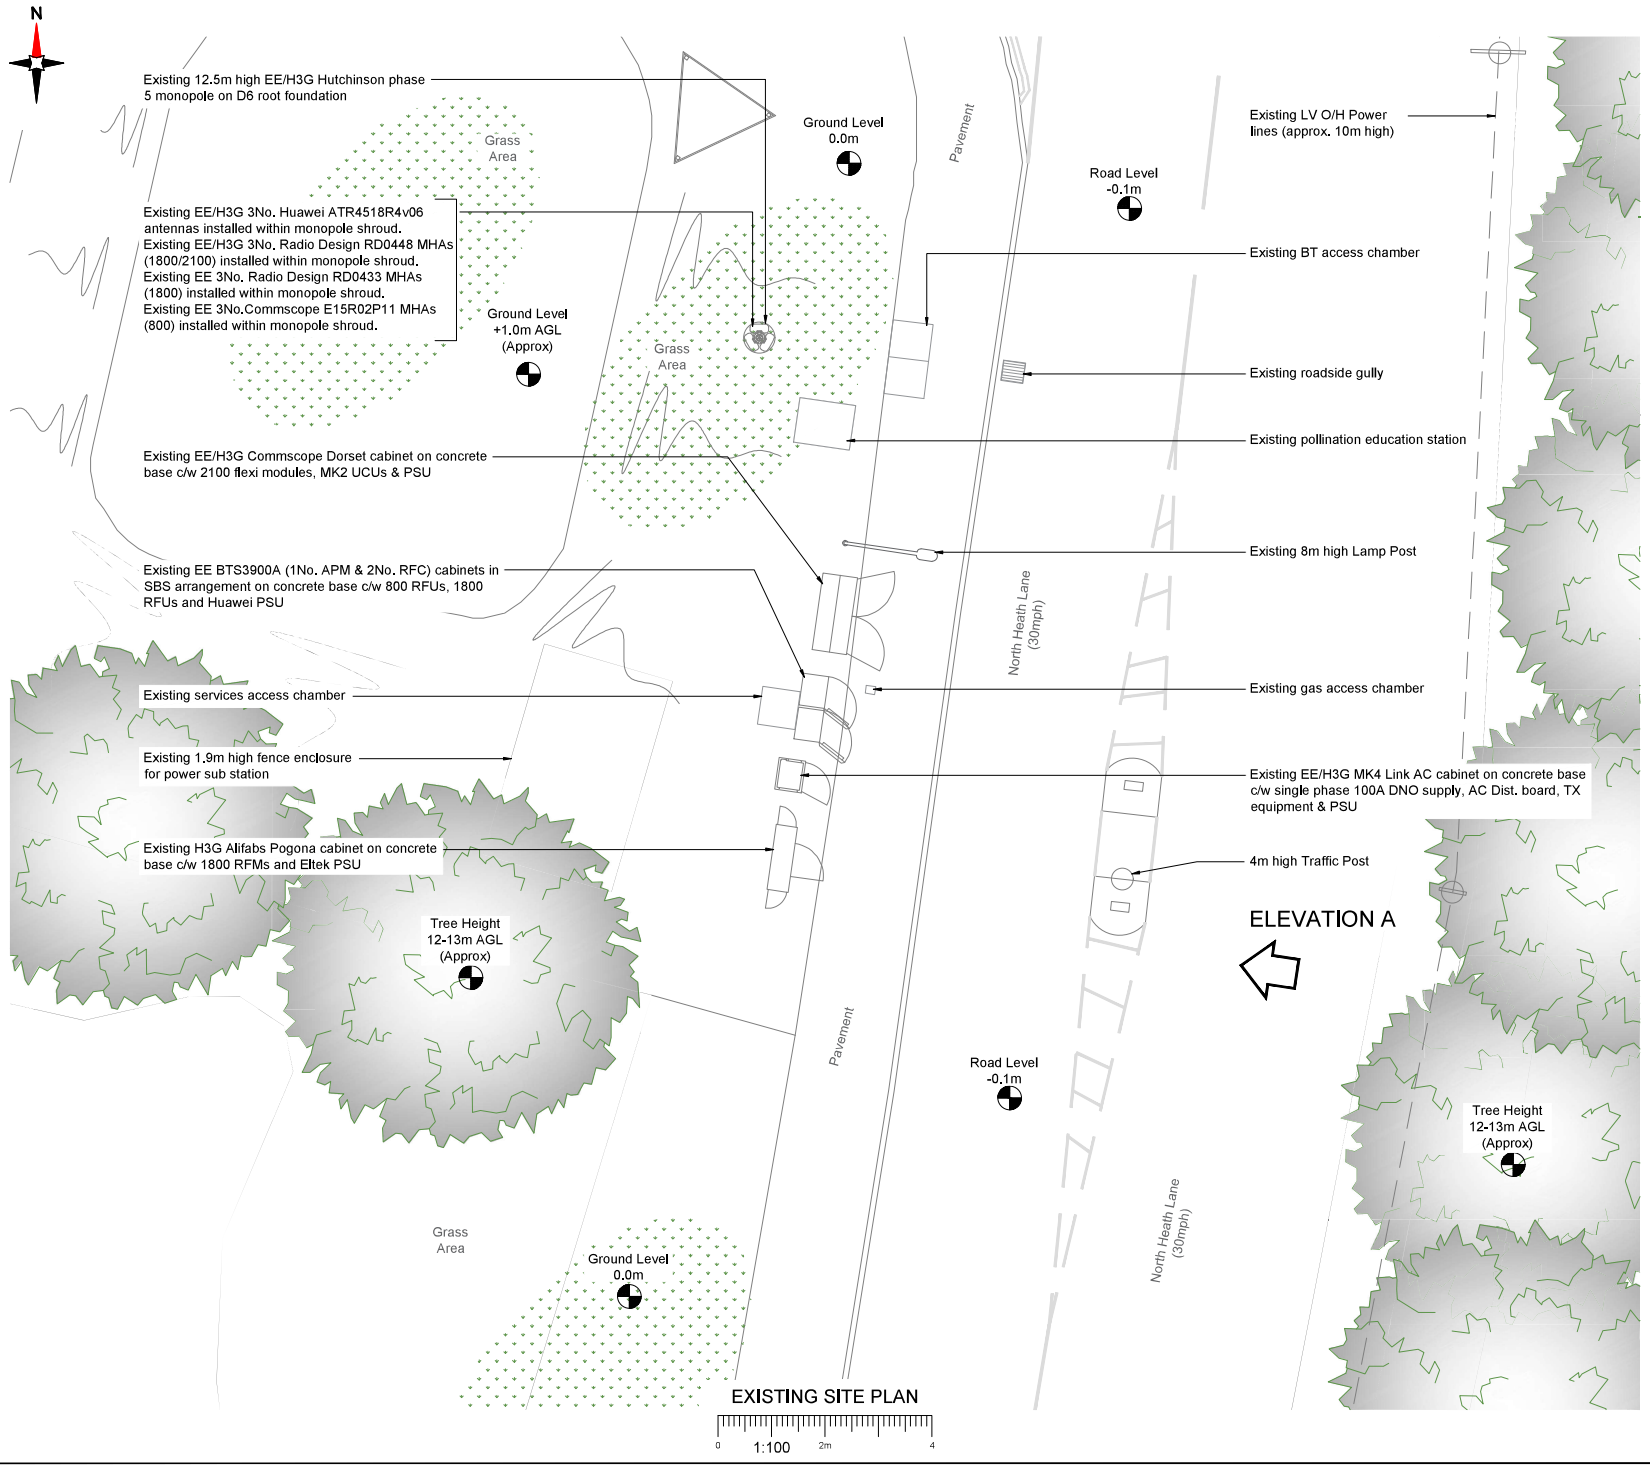


NOTES:

1. ALL DIMENSIONS IN MM UNLESS OTHERWISE NOTED.

| Master: | MBNL / EE / H3G: | Project: | Purpose of Issue: | Issue: |
|---|---|---|---|---|
| M001 | EE | Vendor Swap | General Arrangement | A |
| Date: | 15/10/2024 | Revision / Upgrade Description: | | |
| Drawn: | A.Smith | First Issue | | |
| Checked: | S.Coyle | | | |
| Approved: | L.Smallfield | | | |


Hatfield Business Park
Hatfield
Hertfordshire
AL10 9BW

Tel: 01707 315000
Fax: 01707 319001

Design Consultant & Principal Contractor:

WALDON TELECOM Ltd.
WEST LODGE
STATION APPROACH
WEST BYFLEET
SURREY
KT14 6NG

TEL : 01932 411011
FAX : 01932 411012


Site Name: TP NORTH HEATH LANE

Site ID: 1195694

Address:
NORTH HEATH LANE
HEATHFIELD INDUSTRIAL ESTATE
HORSHAM
WEST SUSSEX
RH12 5PJ

Title: 100 EXISTING SITE PLAN

Project: VENDOR SWAP

Purpose of Issue: GENERAL ARRANGEMENT

| EE Cell ID: | MBNL Cell ID: | 3UK Cell ID: |
|---|---|---|
| 28172 | HSM101 | RH0479 |

Master Drawing No: 1195694_HSM101_28172_RH0479_M001_EEVS_GA_A

Issue: A1