
FOR PLANNING PURPOSES ONLY


NOT FOR CONSTRUCTION

TO BE READ IN CONJUNCTION WITH STRUCTURAL ENGINEER'S DRAWINGS, DETAILS AND SPECIFICATIONS

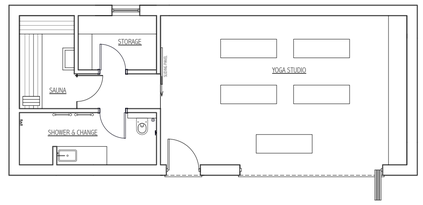

SPRINGLANDS GATE POOL HOUSE - GROUND FLOOR AS PROPOSED

SCALE 1:100 ON AN A1 SHEET

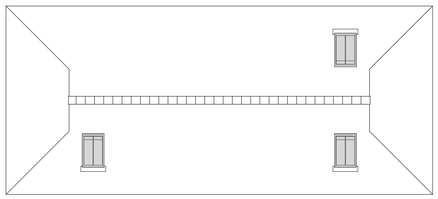


SPRINGLANDS GATE POOL HOUSE - ROOF PLAN AS PROPOSED

SCALE 1:100 ON AN A1 SHEET




SPRINGLANDS GATE - POOL SECTION

SCALE 1:100 ON AN A1 SHEET

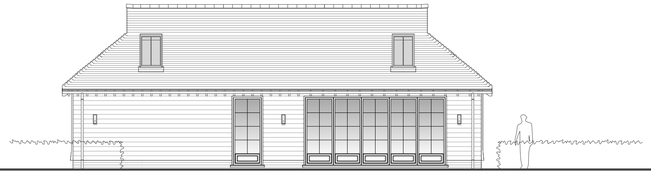


SPRINGLANDS GATE POOL HOUSE - ELEVATION AS PROPOSED

SCALE 1:100 ON AN A1 SHEET

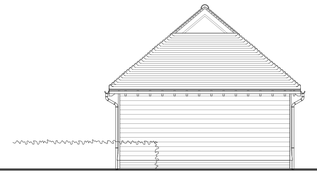


SPRINGLANDS GATE POOL HOUSE - ELEVATION AS PROPOSED

SCALE 1:100 ON AN A1 SHEET

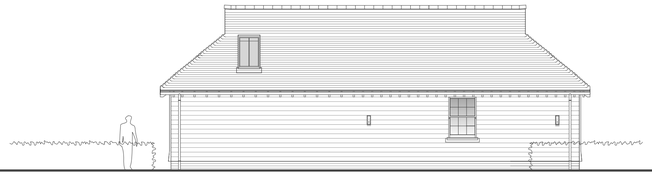

SPRINGLANDS GATE POOL HOUSE - ELEVATION AS PROPOSED

SCALE 1:100 ON AN A1 SHEET

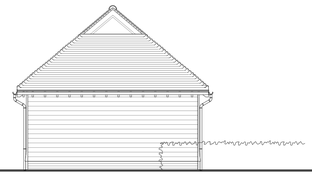

SPRINGLANDS GATE POOL HOUSE - ELEVATION AS PROPOSED

SCALE 1:100 ON AN A1 SHEET

10m 9 8 7 6 5m 4 3 2 1 0

SCALE 1:100 ON AN A1 SHEET

REV.	DATE.	BY.	AMENDMENT.	CHK.
B	28.08.24	MC	Revised pool house locationa and orientation of pool	

PLANNING

gould baxter

2 Lucastes Mews, Paddockhall Road,
Haywards Heath,
West Sussex, RH16 1HE
(01444) 452604
hh@gouldbaxter.co.uk
www.gouldbaxter.co.uk

NOTES.
DO NOT SCALE OFF THIS DRAWING UNLESS FOR PLANNING PURPOSES.

CHECK ALL DIMENSIONS ON SITE BEFORE ANY WORK IS COMMENCED.

ALL GOODS MATERIALS AND WORKMANSHIP MUST CONFORM WITH CURRENT BUILDING REGULATIONS, BRITISH STANDARDS AND CODES OF PRACTICE.

COPYRIGHT OF THIS DRAWING IS RETAINED BY GOULD BAXTER AND IT MUST NOT BE REPRODUCED WITHOUT WRITTEN CONSENT.

CLIENT.
MR A. MIRZADEH & MS V MILLINS

PROJECT.
SPRINGLANDS GATE
FRYLANDS LAND
WINEHAM
BN5 9BP

DRAWING.
SPRINGLANDS GATE - POOL HOUSE
GENERAL ARRANGEMENT &
ELEVATIONS AS PROPOSED

DATE.	SCALE AT A1.	DRAWN BY.	CHECKED BY.
11.09.23	1:100	MC	

JOB NO.	DRAWING NO.	REV.
GH458	PL.005	B