
Location Plan

Site Address: **47, Hills Road, Steyning, BN44 3QG**

Date Produced: **08-Sep-2024**

Scale: **1:2500 @A4**

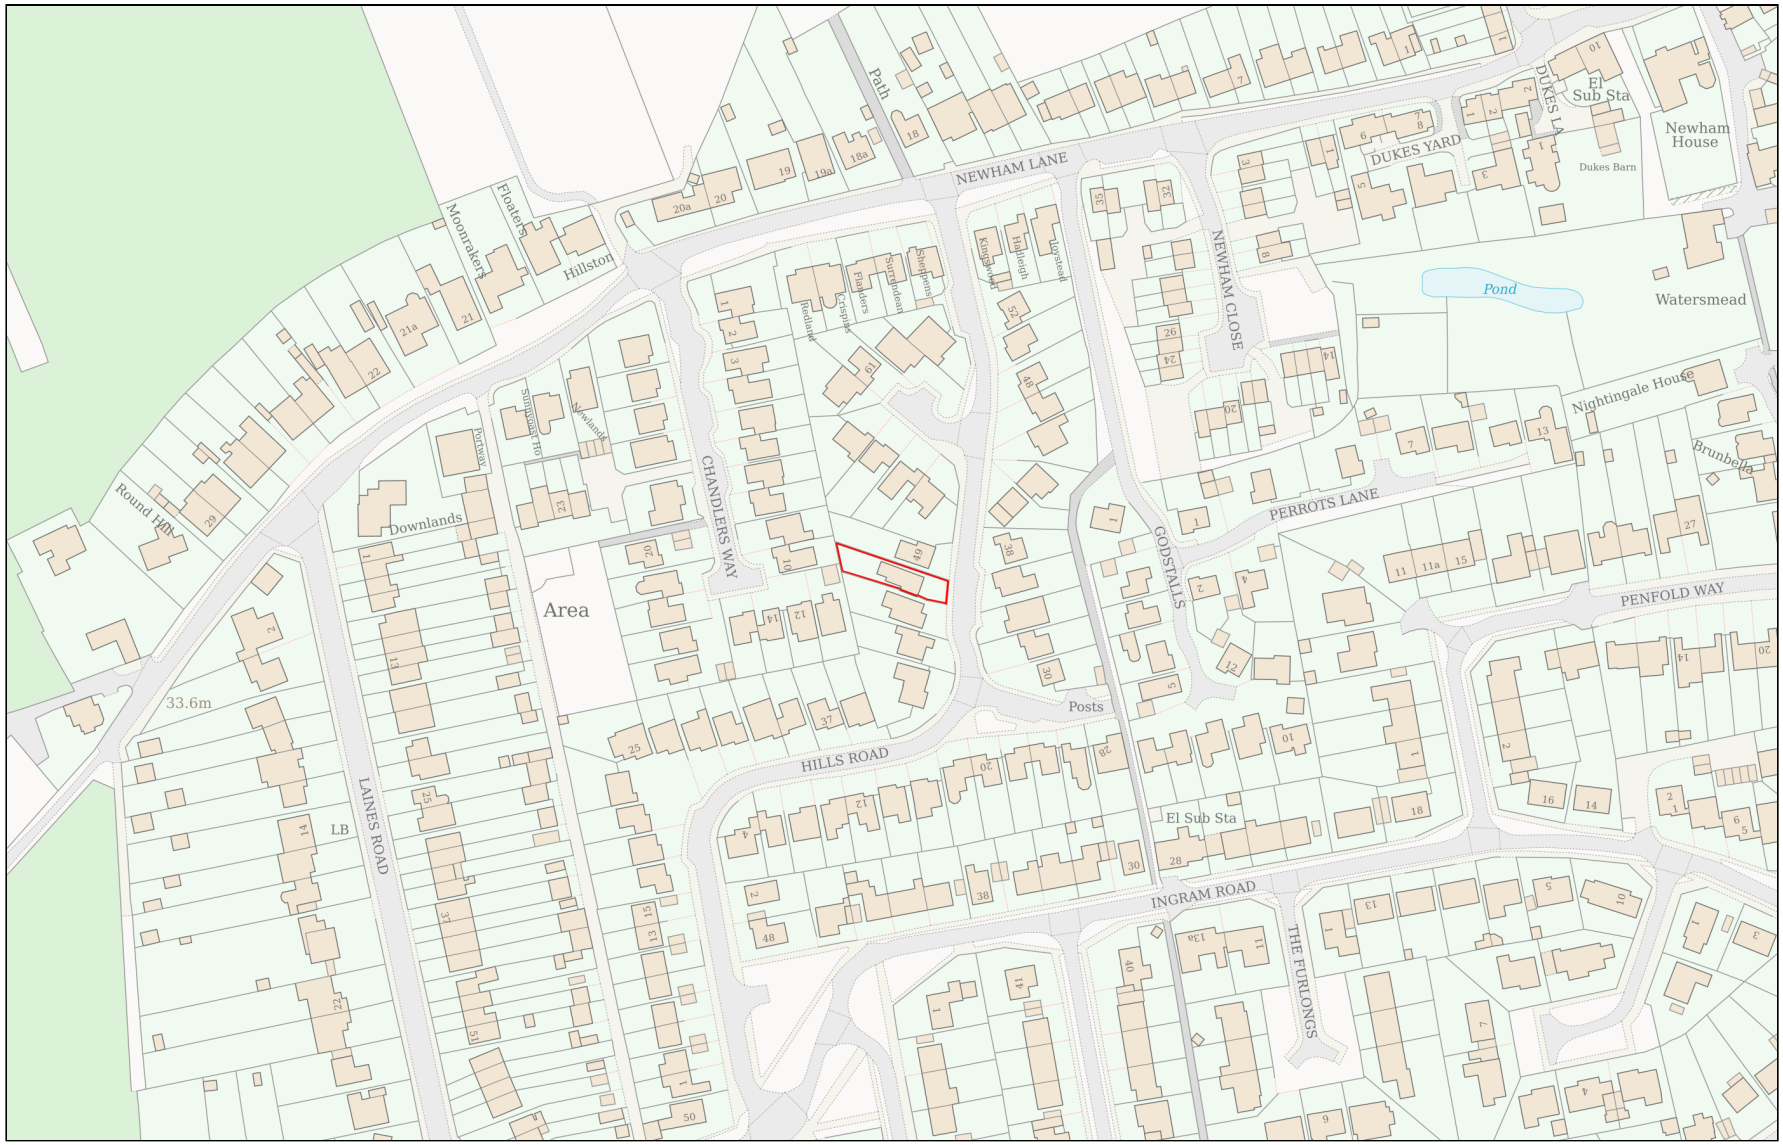

Planning Portal Reference: **PP-13392482v1**

Powered By TerraQuest

© Crown copyright and database rights 2024 OS 100042766