




General Notes:  
No dimensions to be scaled from drawing except for planning purposes.  
The contractor should check all dimensions on site.

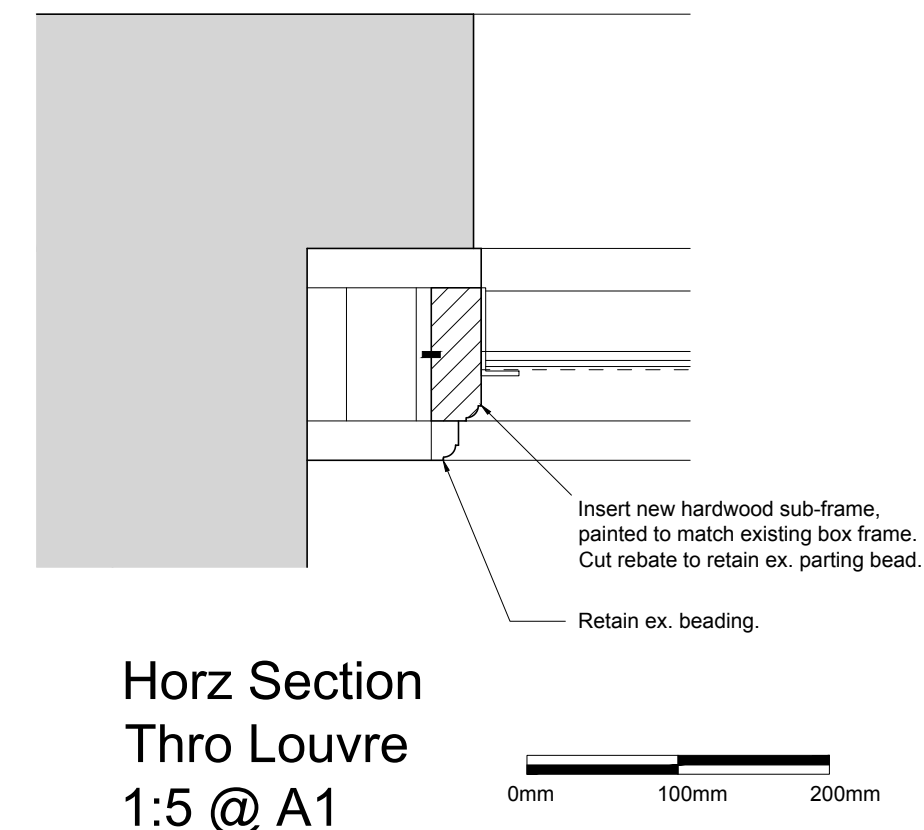


Horz Section  
Thro Louvre  
1:5 @ A1

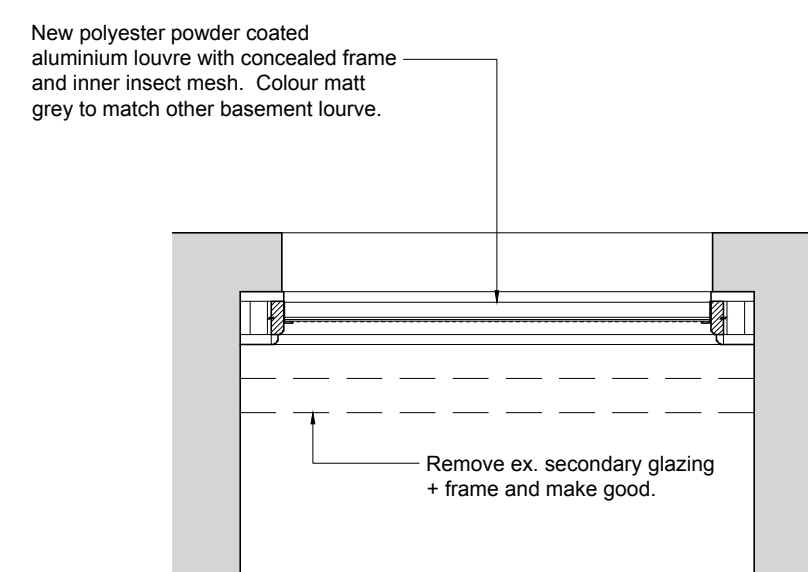


Proposed New Louvre  
Plan  
1:20 @ A1

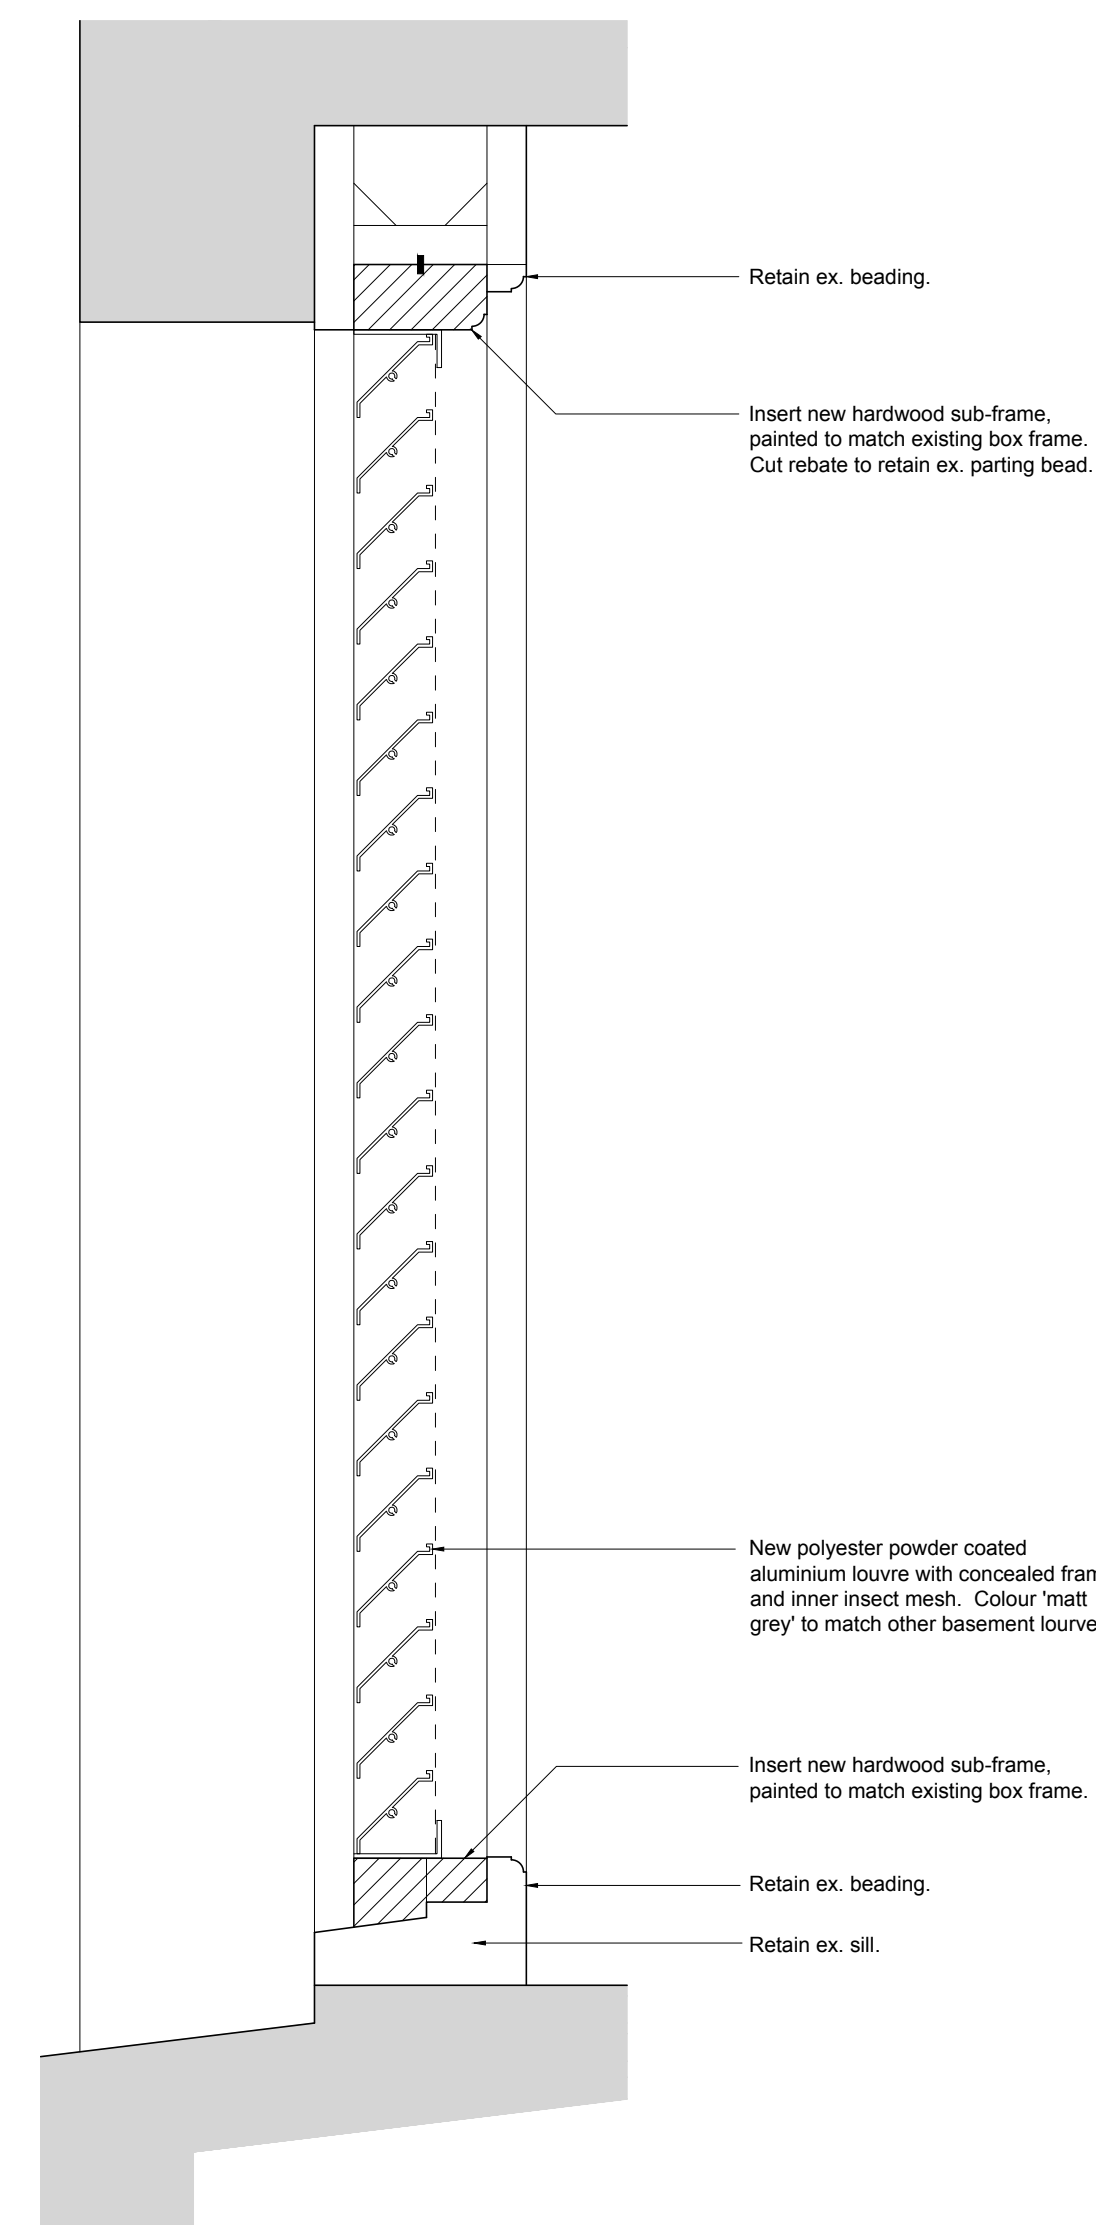


Vert Section  
Thro Louvre  
1:5 @ A1

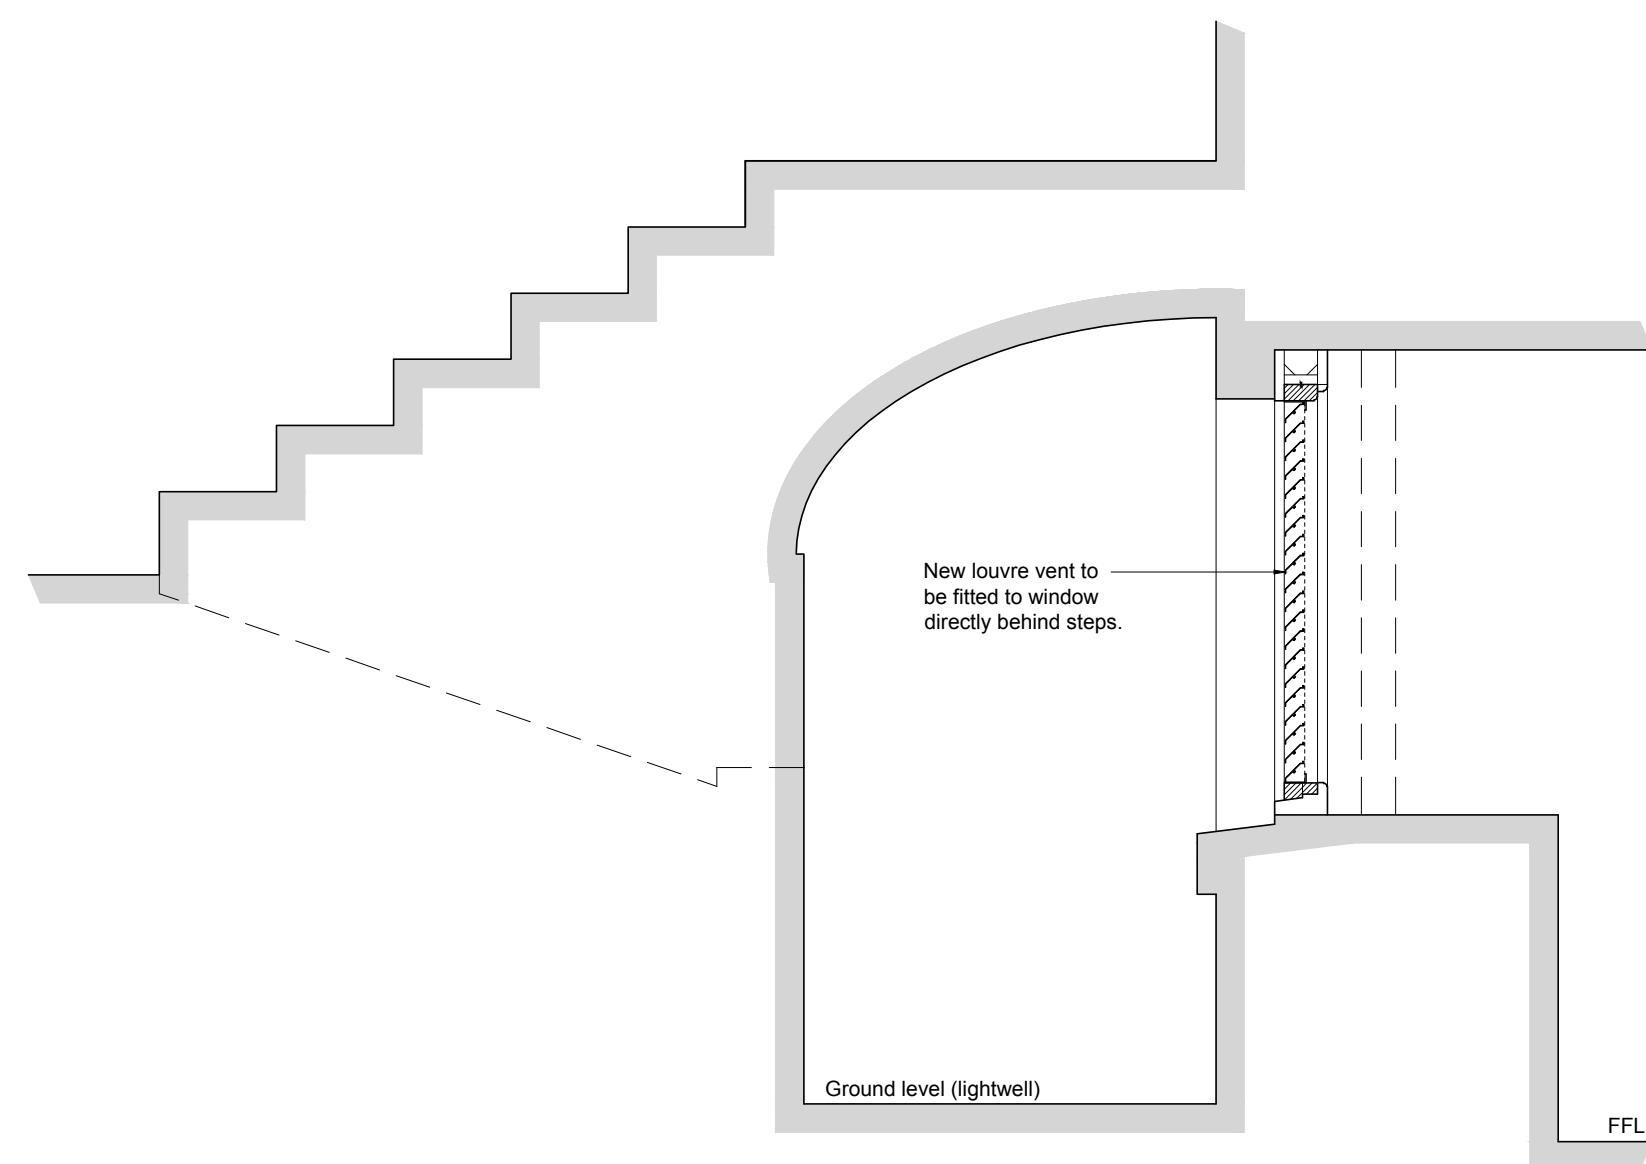


Proposed New Louvre  
Section  
1:20 @ A1

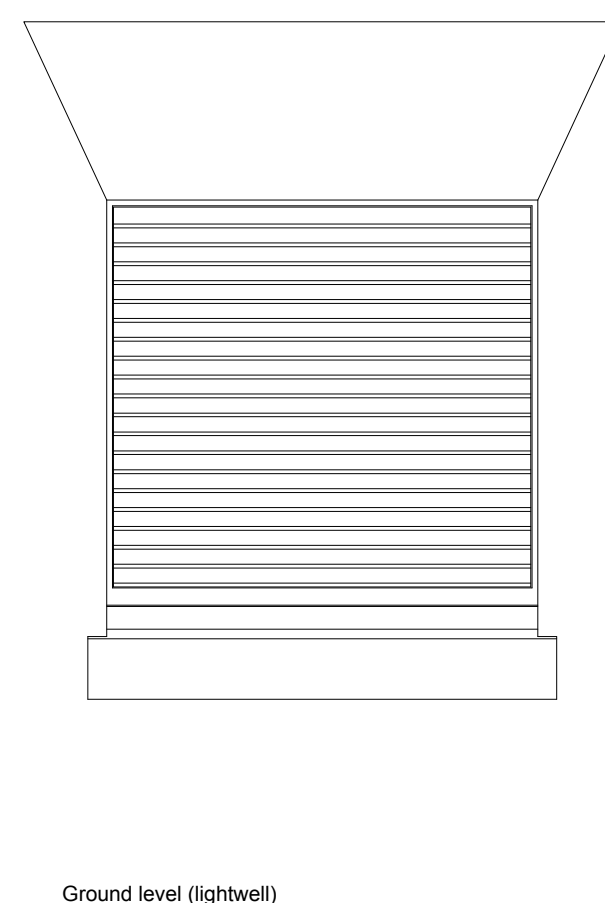


Proposed New Louvre  
External Elevation  
1:20 @ A1

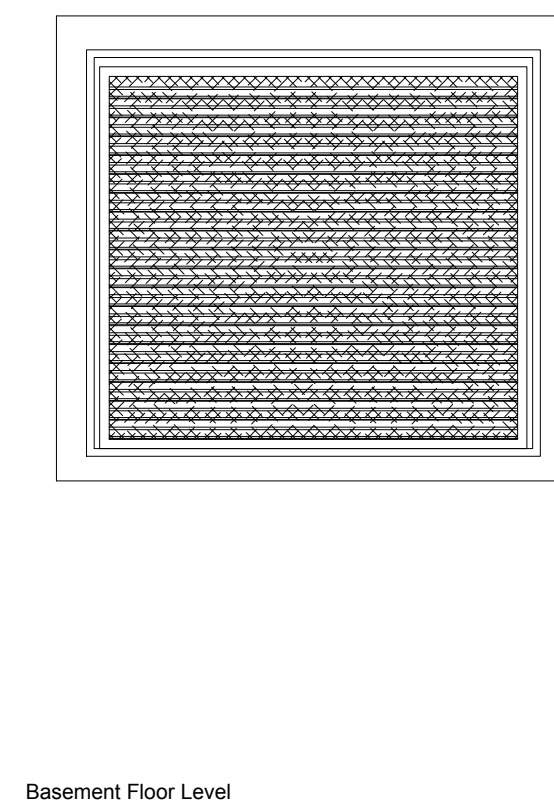


Proposed New Louvre  
Internal Elevation  
1:20 @ A1

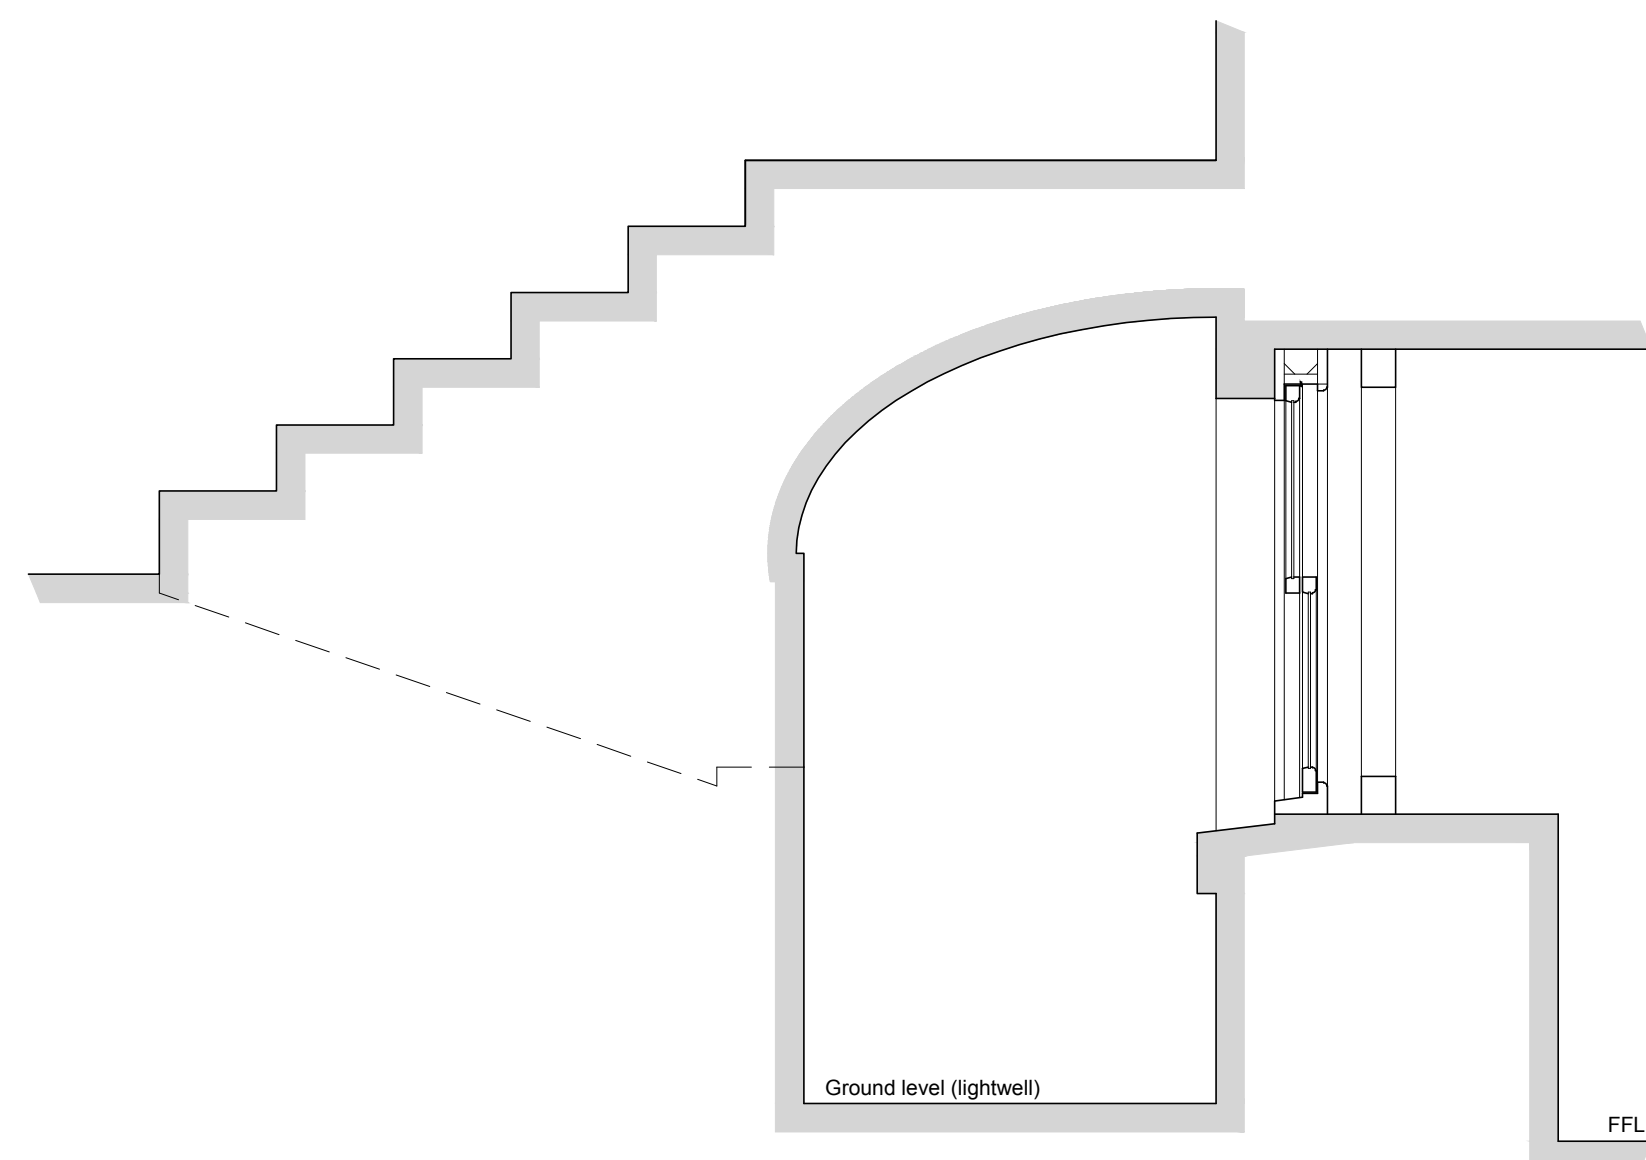


Existing Sash Window  
Section  
1:20 @ A1

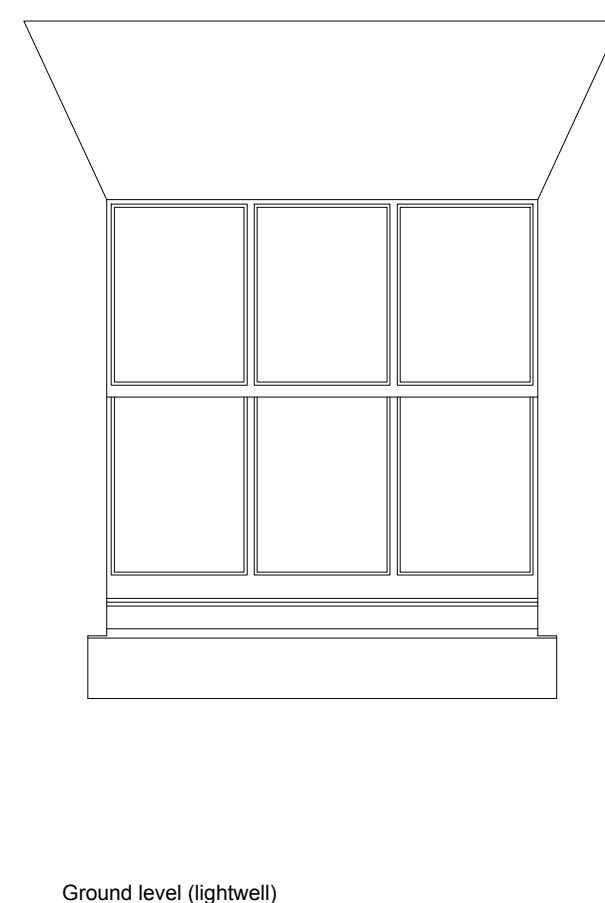


Existing Sash Window  
External Elevation  
1:20 @ A1

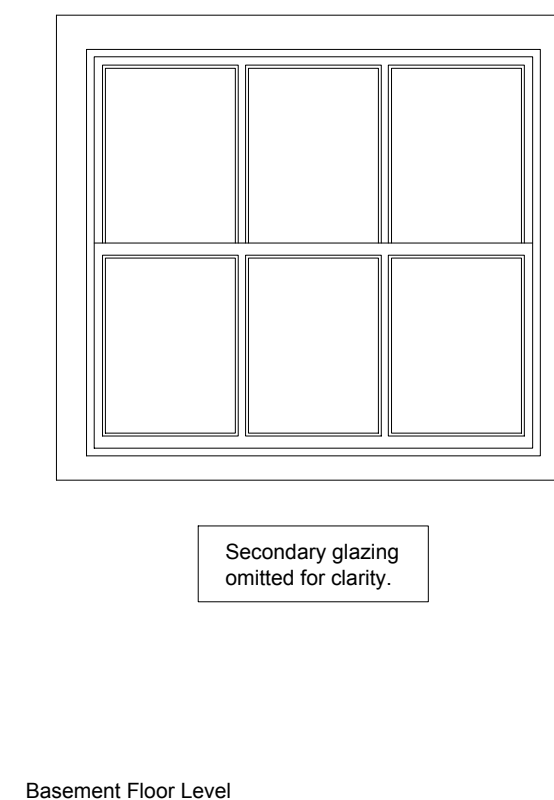

Existing Sash Window  
Internal Elevation  
1:20 @ A1

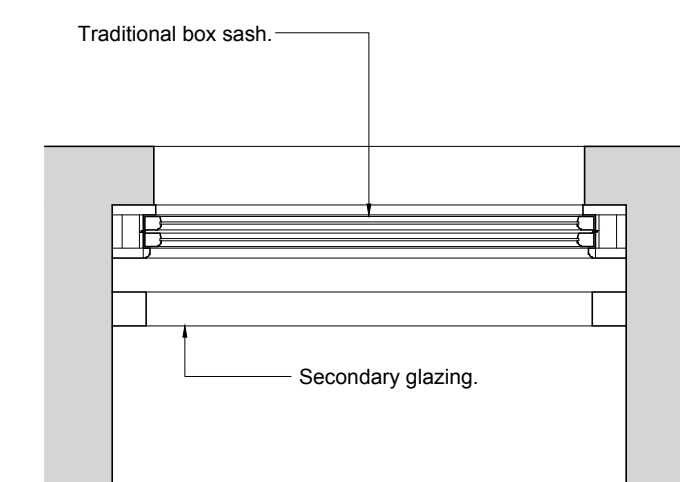

Existing Sash Window  
Plan  
1:20 @ A1

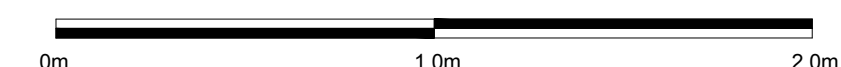

| Revision   | Date                   | Amendment             |
|---|------------------------|-----------------------|
| <div>Peter Davey Ltd</div> <div>architectural services</div> <div>49 Park Drive</div> <div>Rustington</div> <div>West Sussex BN16 3DY</div> <div>Mob: 07941 402217</div> <div>Email: peterdavey67@btinternet.com</div> |                        |                       |
| Client <div>Horsham District Council</div>   |                        |                       |
| Project <div>Park House</div> <div>North Street</div> <div>Horsham</div> <div>RH12 1RN</div>   |                        |                       |
| Drawing Title <div>New Basement Louvre - Detail</div>   |                        |                       |
| Drawn <div>pd</div>   | Date <div>Feb 26</div> |                       |
| Scale <div>1:20, 1:5 @ A1 (1:40, 1:10 @ A1)</div>   |                        |                       |
| Drawing Number <div>0464 / 102</div>   |                        | Revision <div>-</div> |