


Location Plan

Site Address: Park House, North Street, Horsham, RH12 1RN

Date Produced: 20-May-2026

Scale: 1:1250 @A4

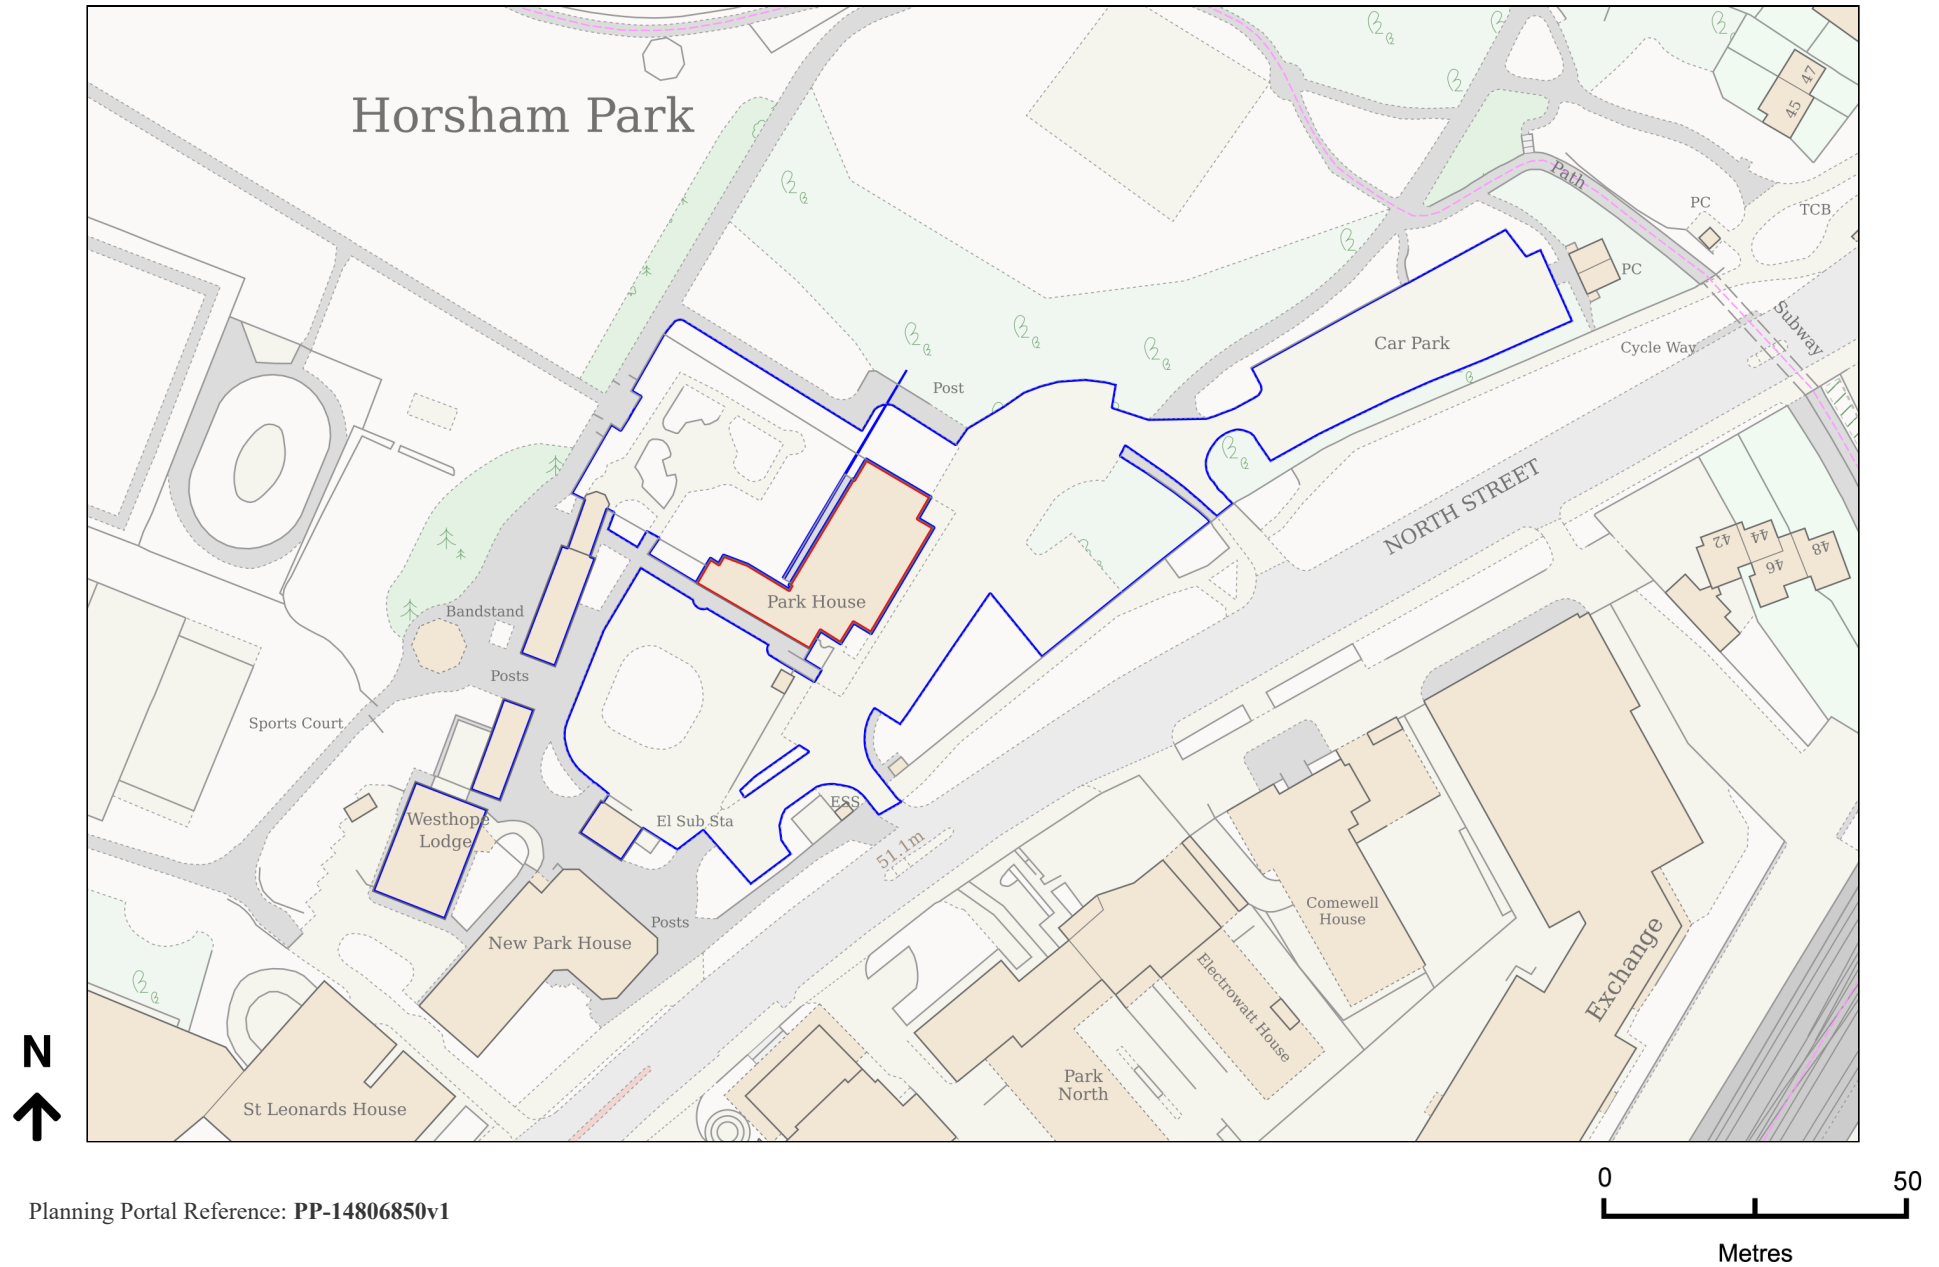

Planning Portal Reference: PP-14806850v1