




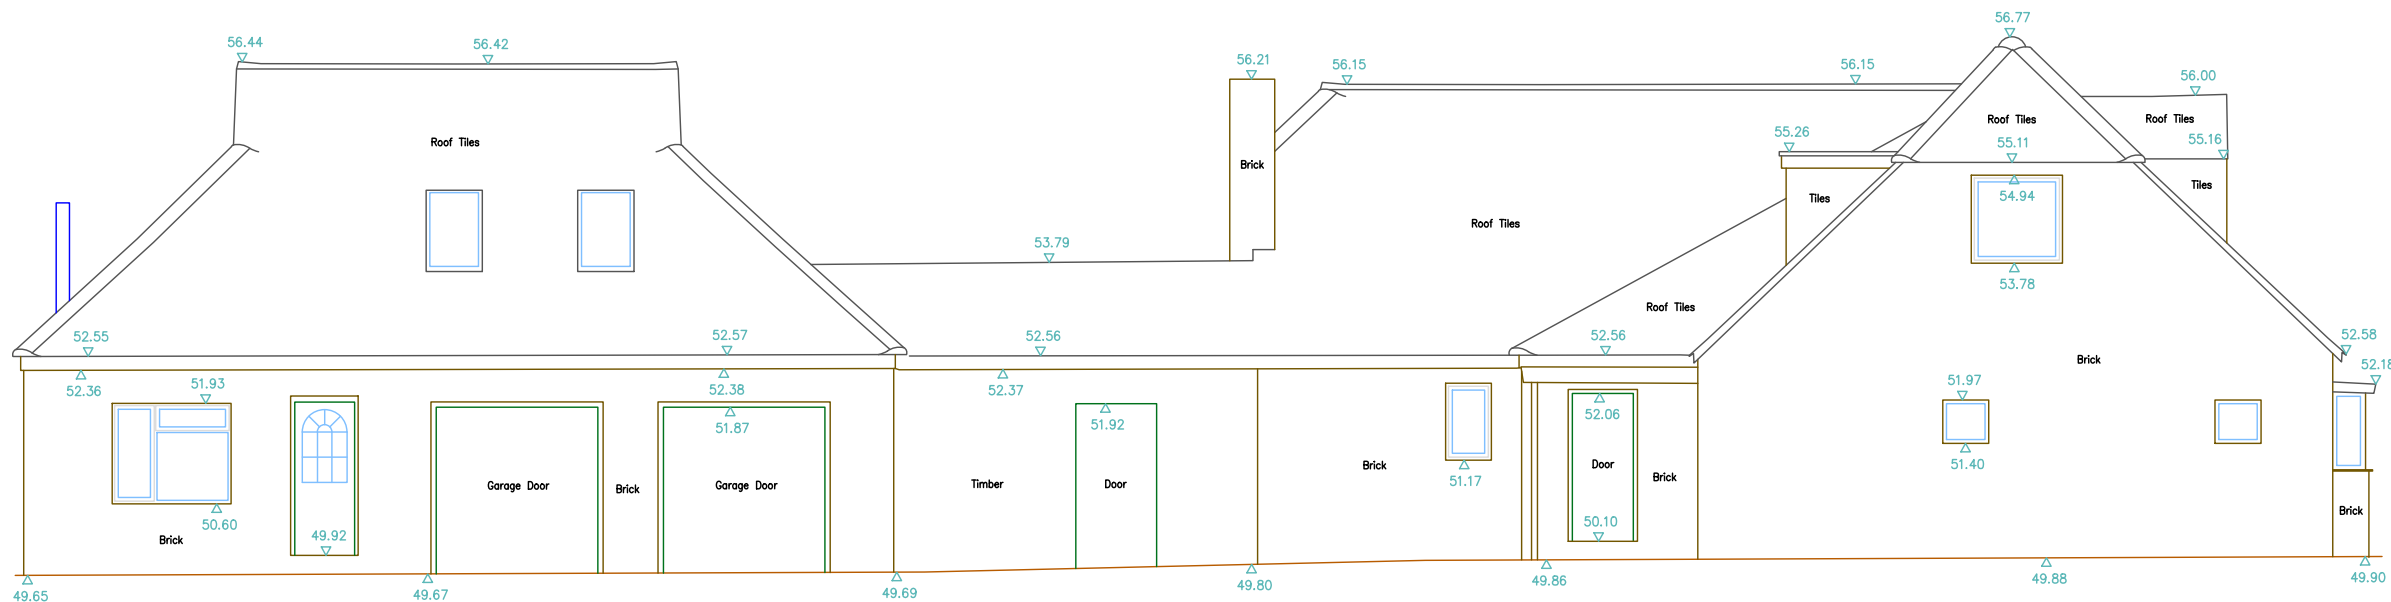


Existing Elevation 1
Datum 48.00m

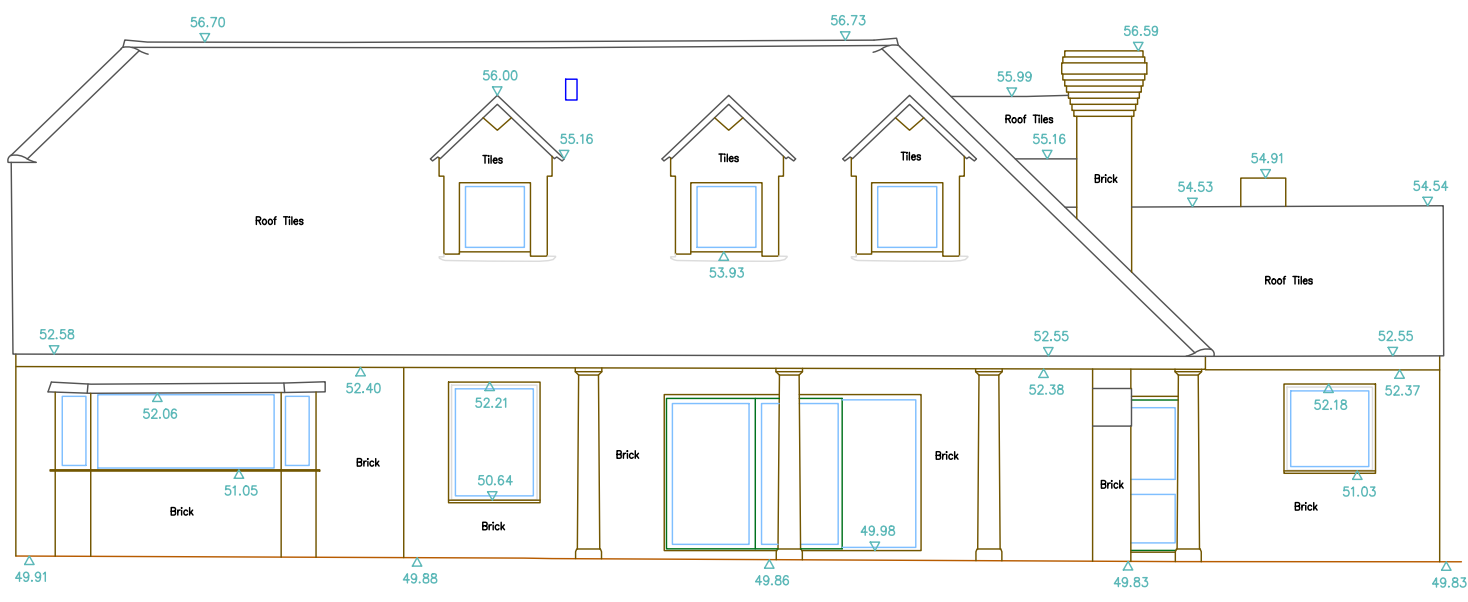


Existing Elevation 2
Datum 48.00m

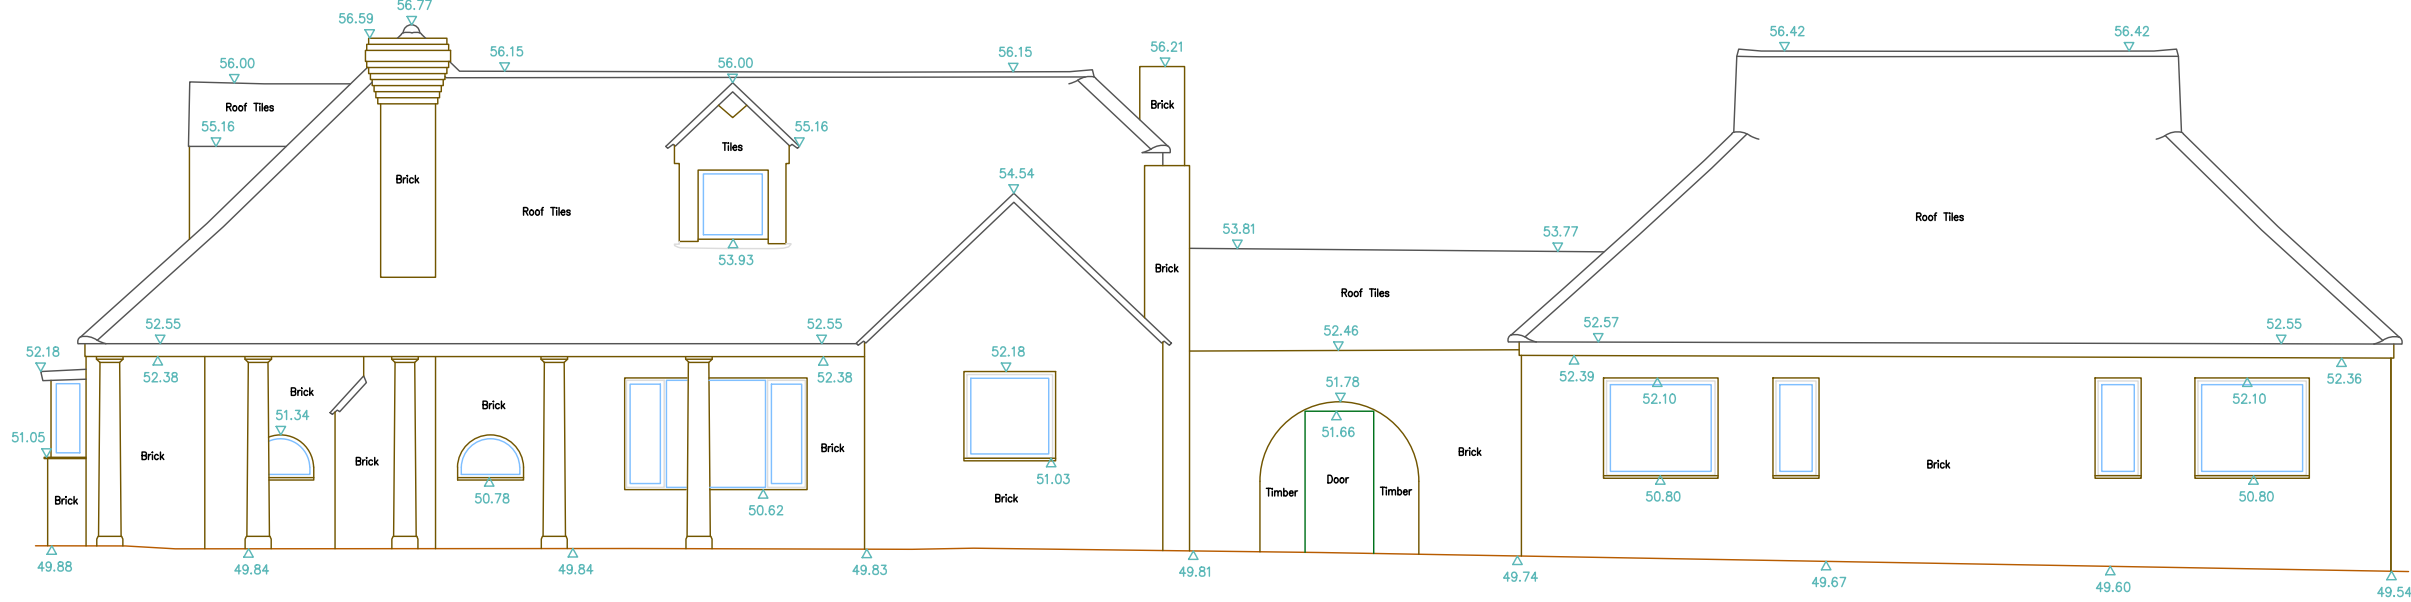

Existing Elevation 3
Datum 48.00m

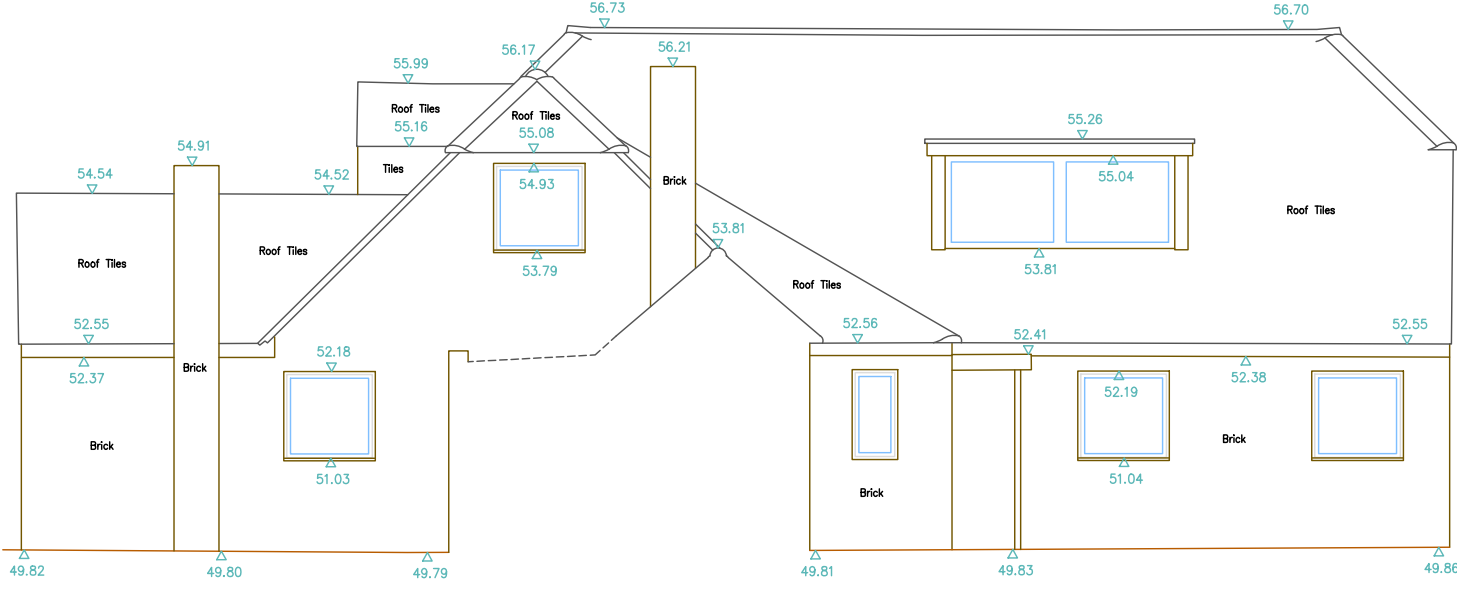

Existing Elevation 4
Datum 48.00m

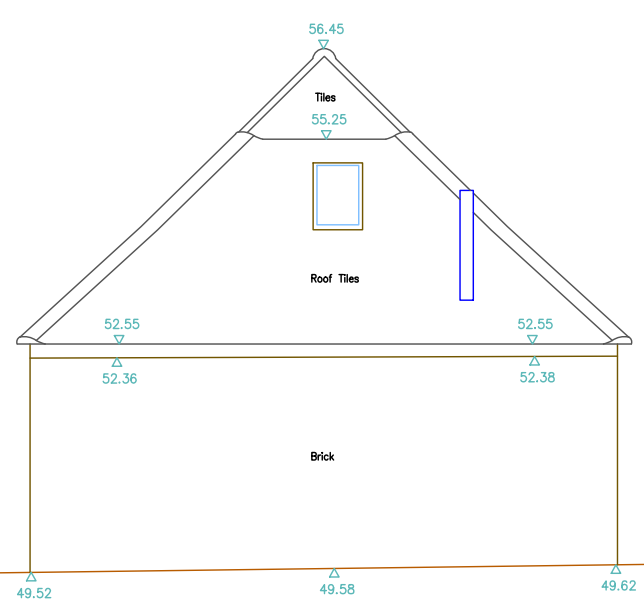


Existing Elevation 5
Datum 48.00m

Important Information:

All information contained in this drawing (including digital data) should be checked and verified prior to any fabrication or construction.

Scale Bar

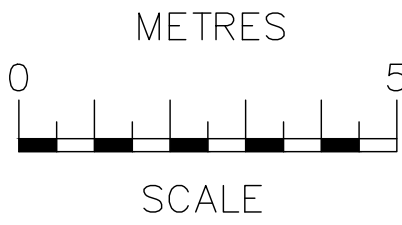

Elevation Location Plan
(Not to scale)



North:



Grid: Local Grid
Levelling: Ground Floor Level as shown.
Value used 50.00m

Drawing Title:
Existing Building Elevations

Site Address:
Snappers Field
Shipley Road
Southwater
RH13 9BQ

Client:
Neil Coughtrey

Surveyor	MG	Drawn By	WB	Verified By	AF	Date	18.03.26
CM No:	CM/260401/ELE			Rev:			
Scale:	1:100m @ A1			Date: March 2026			