




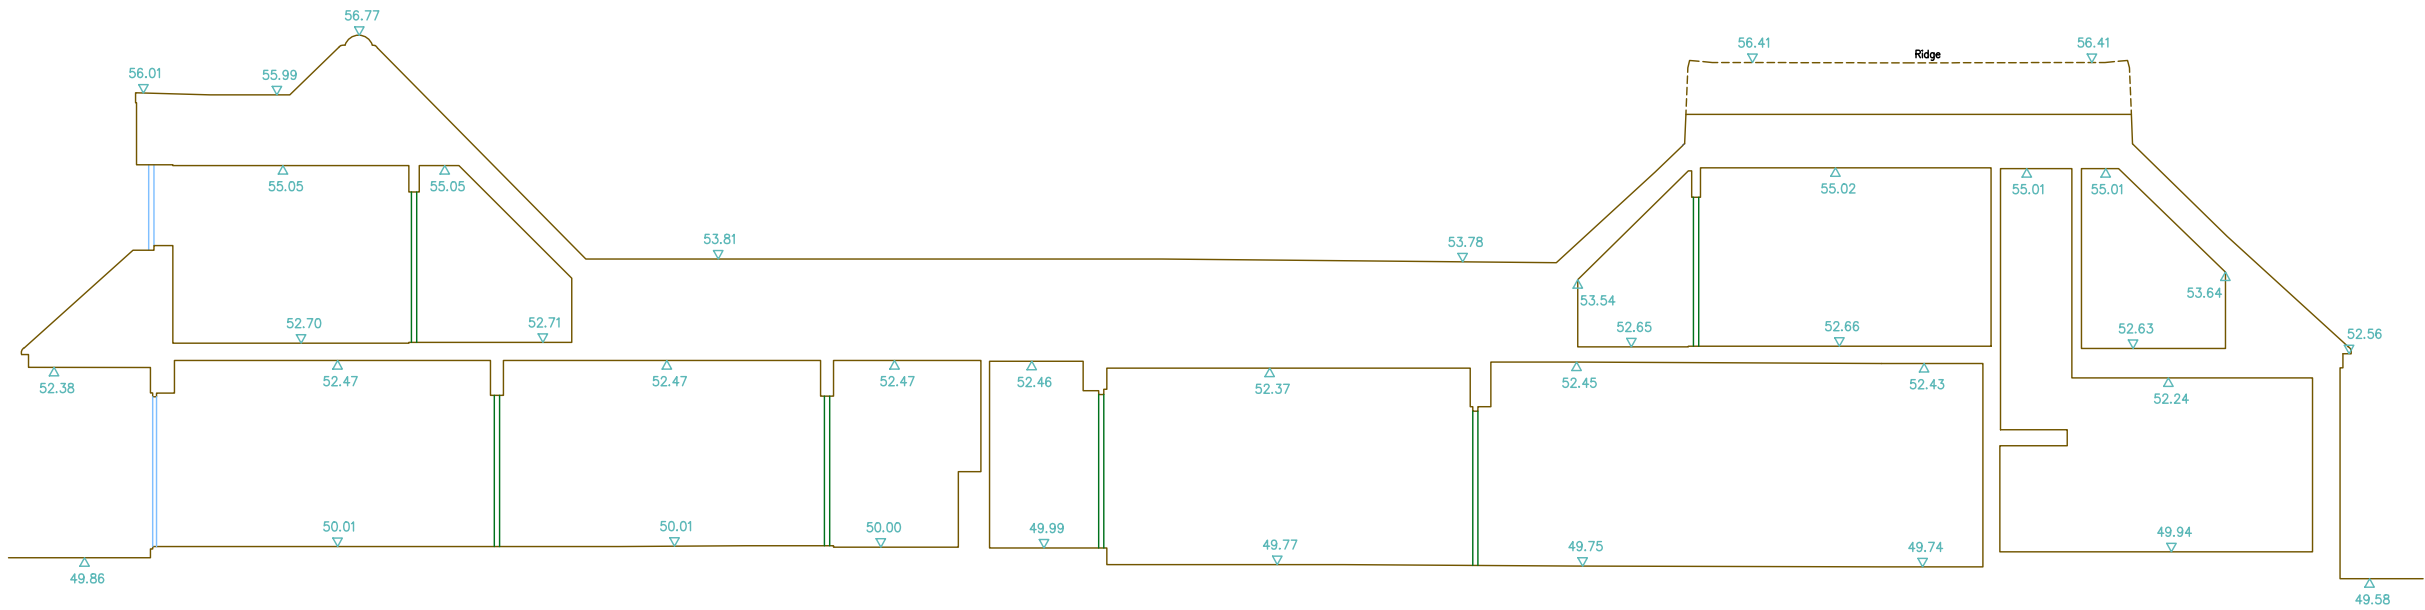


Existing Section A-A
Datum 48.00m

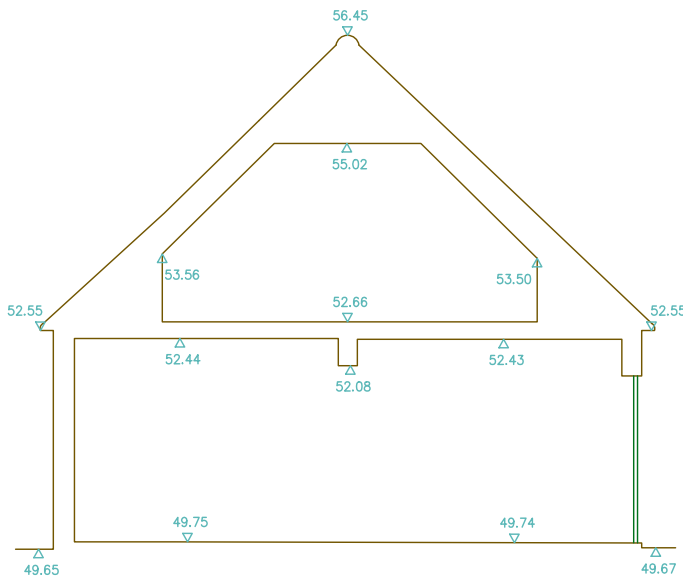

Existing Section B-B
Datum 48.00m

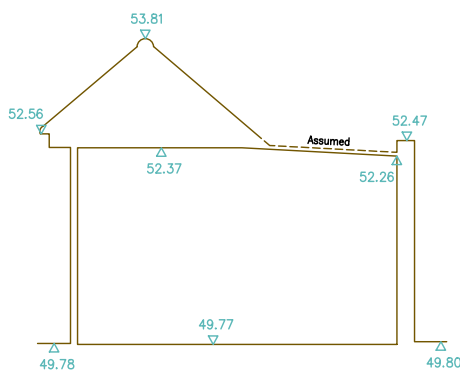

Existing Section C-C
Datum 48.00m

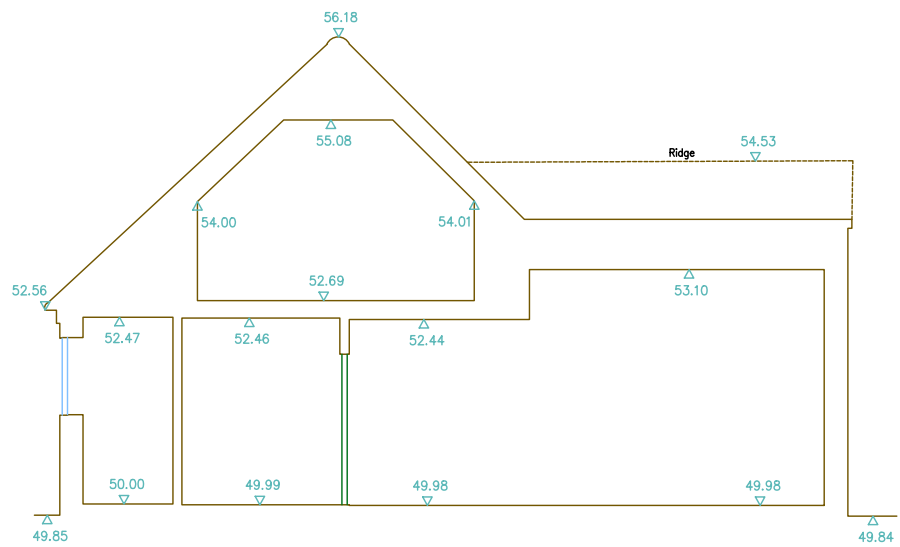


Existing Section D-D
Datum 48.00m


Important Information:

All information contained in this drawing (including digital data) should be checked and verified prior to any fabrication or construction.

Scale Bar

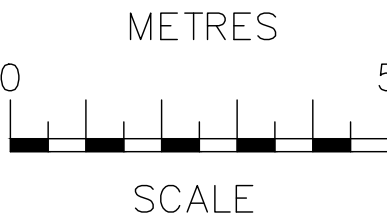

Section Location Plan
(Not to scale)

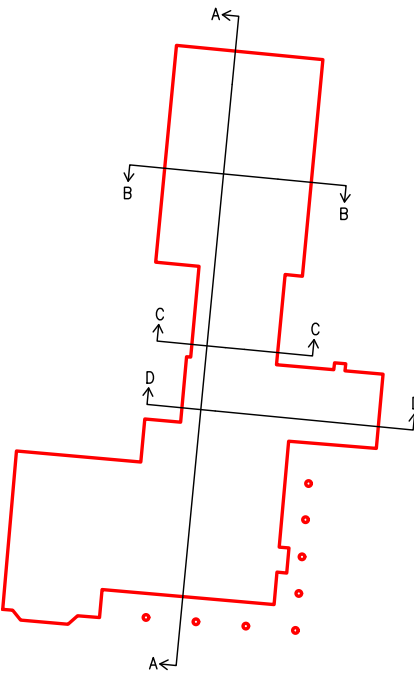

North:



Grid: Local Grid
Levelling: Ground Floor Level as shown.
Value used 50.00m

Drawing Title:
Existing Building Sections

Site Address:
Snappers Field
Shipley Road
Southwater
RH13 9BQ

Client:
Neil Coughtrey

Surveyor	MG	Drawn By	WB	Verified By	AF	Date	18.03.26
CM No:	CM260401/SEC			Rev:			
Scale:	1:100m @ A2			Date: March 2026			