


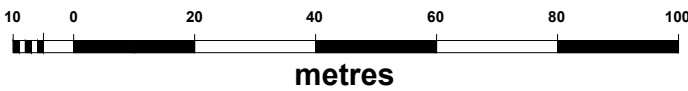

OWNERSHIP BOUNDARY
SITE BOUNDARY



W: WWW.GLAMPITECT.CO.UK
E: CONTACT@GLAMPITECT.CO.UK
T: 0131 202 9002

26.6.26	Instructed Amendments	A	ER
Date	Description	Rev	By

Revision Description

Project:
Proposed Glamping Site - For L.Winder
Chase Farm, Shaw's Lane, Southwater, West Sussex
RH13 9BX

Drawing Title:
LOCATION PLAN

Drawing Number:
260310-01-01

Revision: A
Date: 24/04/2026
Scale: 1:1250
Drawn By: ER
CAD Dwg File: -
Checked By: TA

Issue Status:
Full Planning Application