


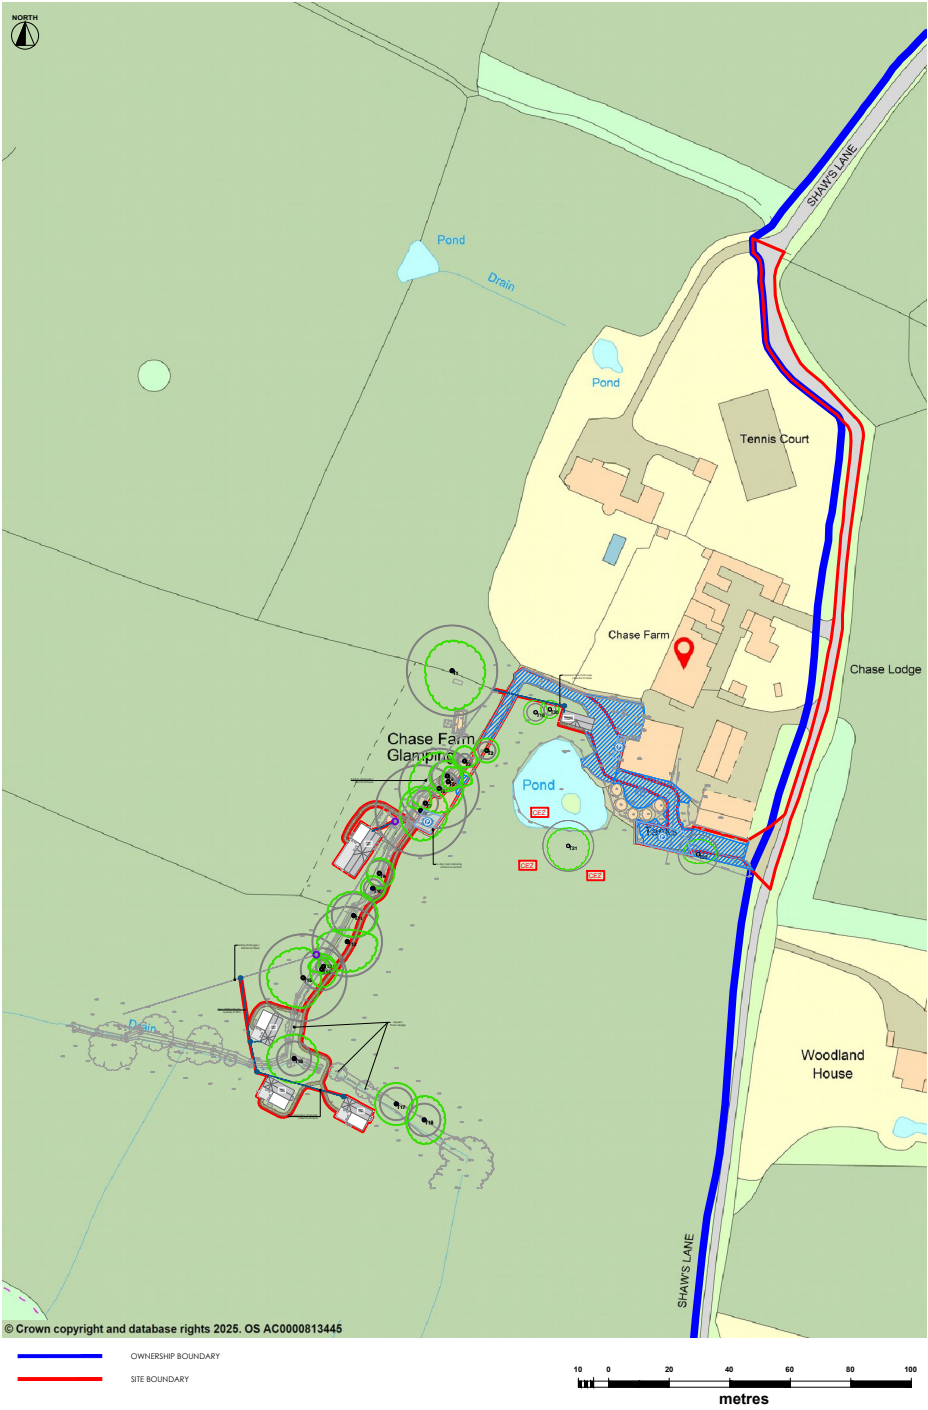

26.6.26	Instructed Amendments	A	ER
Date	Description	Rev	By
Project: Proposed Glamping Site - For L.Winder Chase Farm, Shaw's Lane, Southwater, West Sussex RH13 9BX			
Drawing Title: BLOCK PLAN			
Drawing Number: 260310-01-03			
Revision: A			
Date:	26/03/2026		
Scale:	1:2500		
Drawn By:	ER		
CAD Dwg File:	-		
Checked By:	TA		
Issue Status: Full Planning Application			