



Padel Court Proposed Plans
1:100 at A3

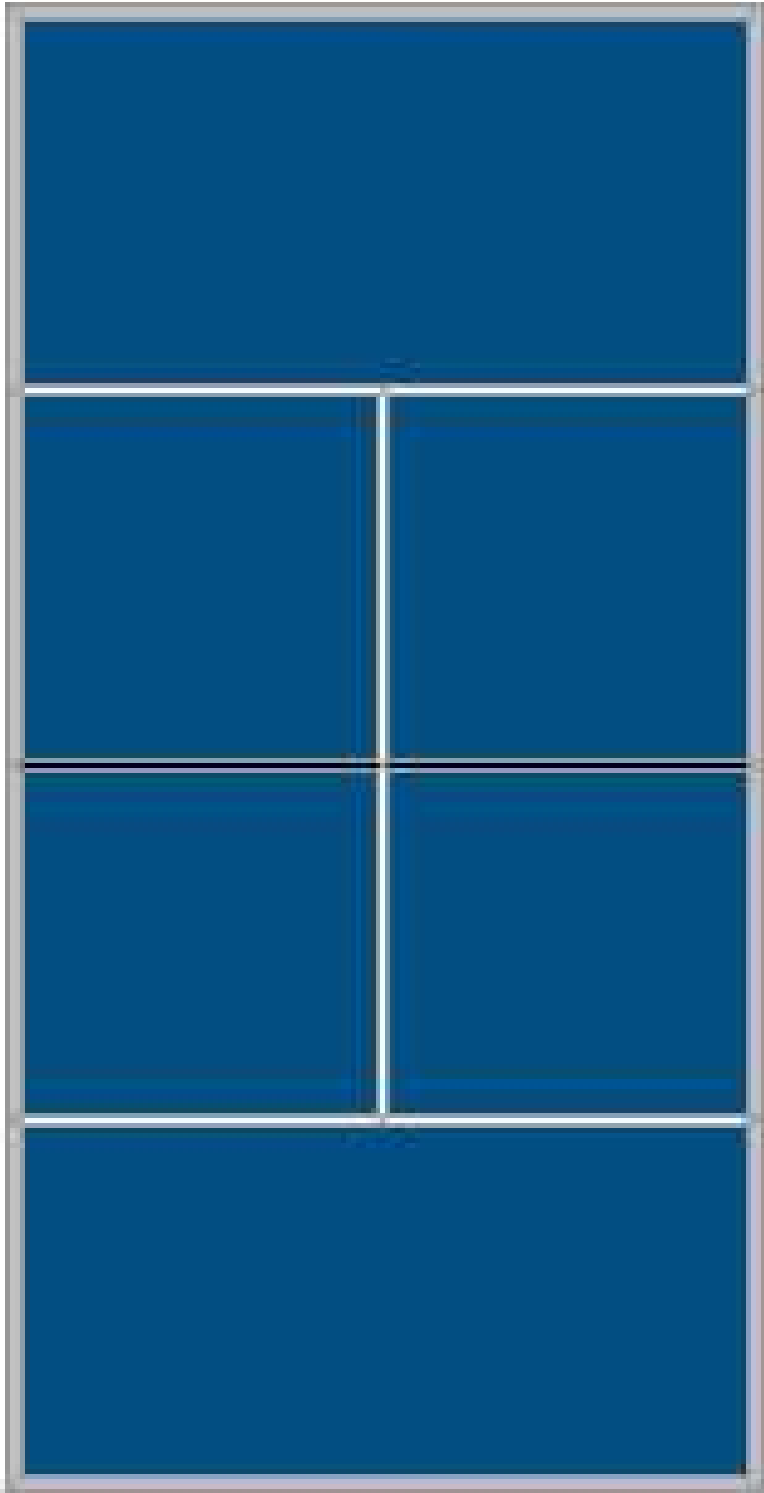

North

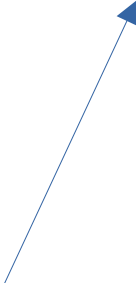

Scale Bar

0

10