



PADEL COURT ELEVATIONS
1:100 AT A3

End elevation of padel court

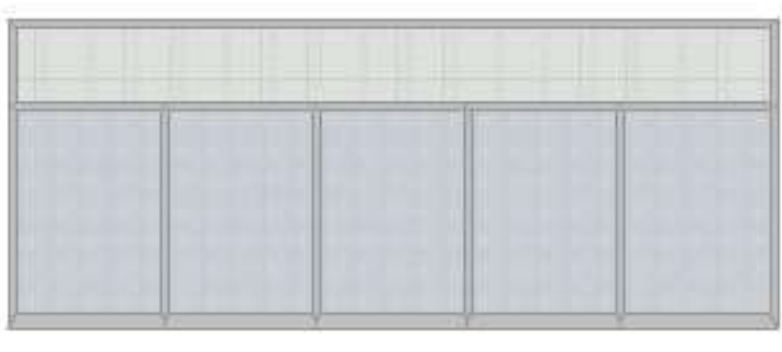

Full side elevation of court only seen from swimming pool

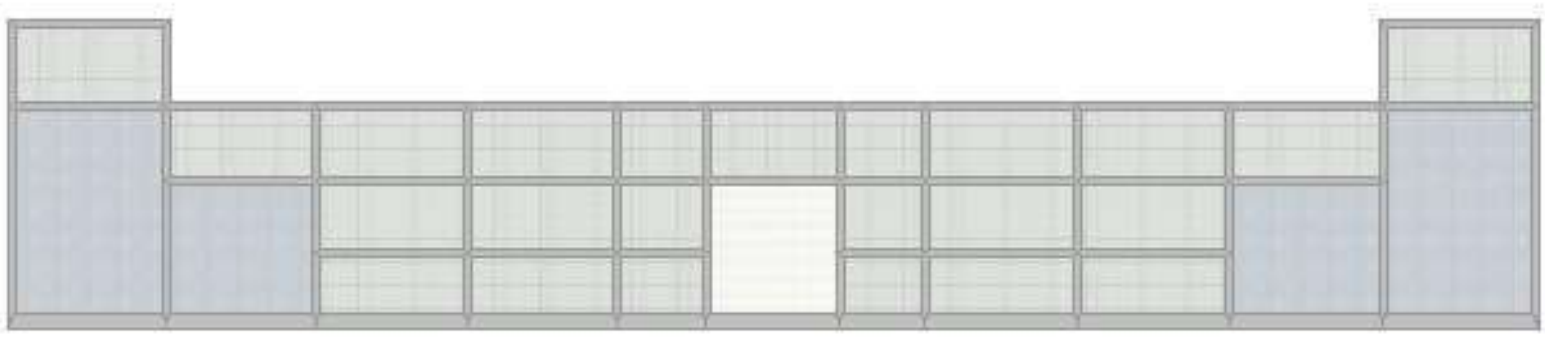

Side elevation of padel court – south elevation

