


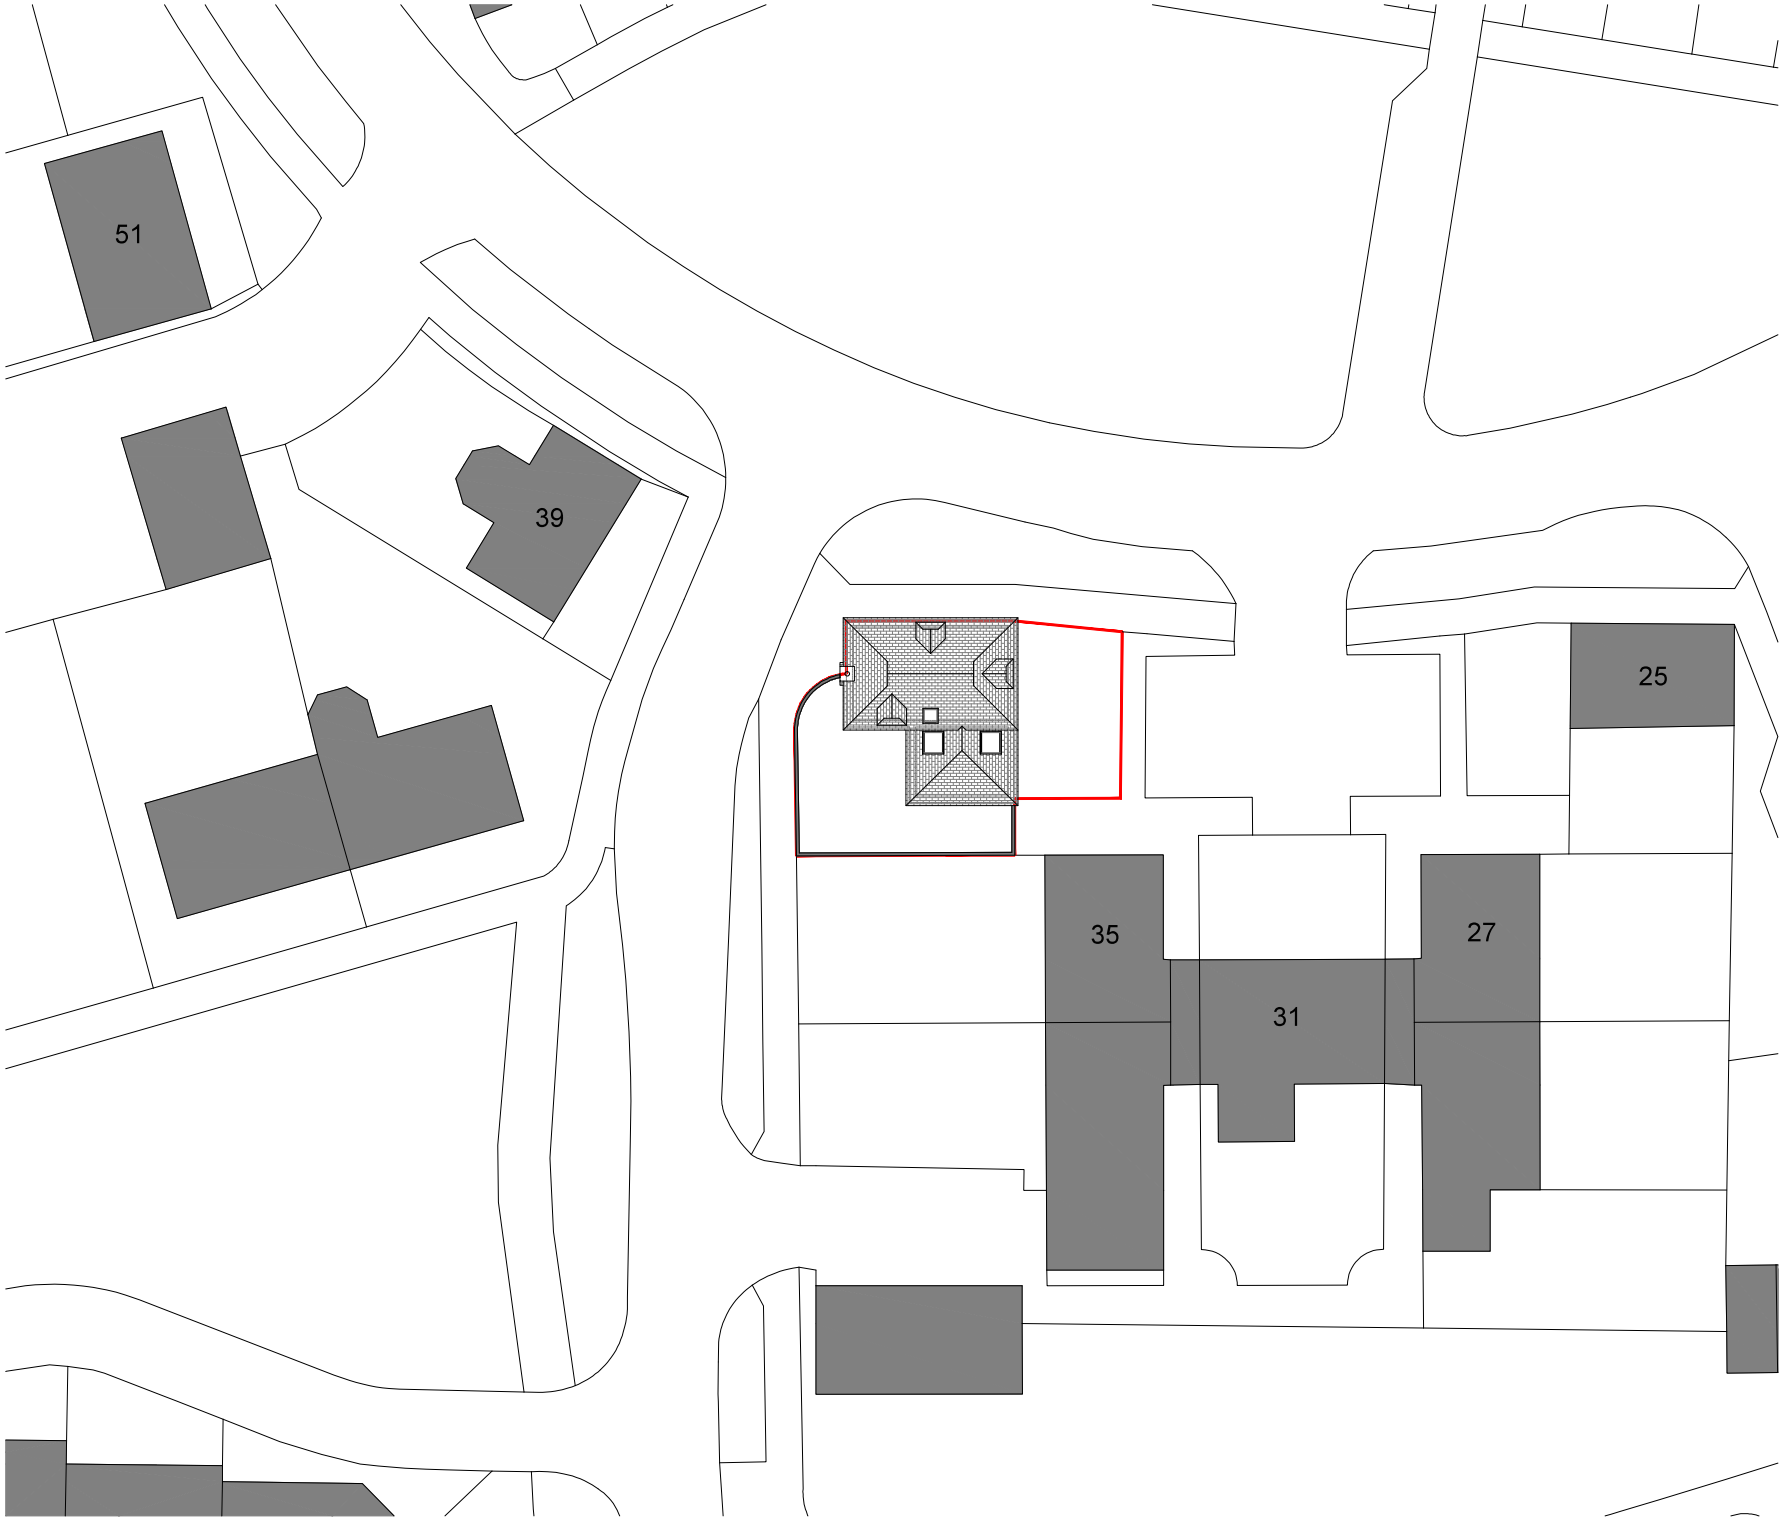


N

| Rev. | Date | Detail |
|---|---|---|
| B | 26.01.26 | - Revisions Following Planning Comments |
| A | 30.11.25 | - Client Amendments |

Status: PLANNING

AT | ATELIER T & B

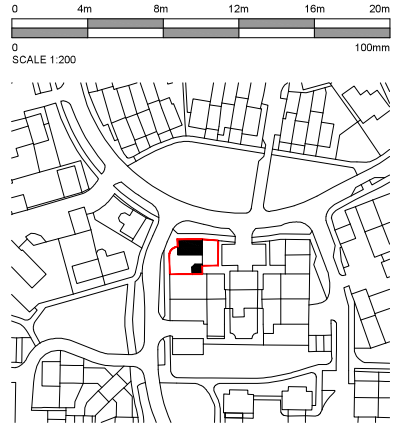Tel: 01403 458815 mail: info@atelierth.co.uk
www.atelierth.co.uk

Client: MR & MRS COX

Project Title: 37 FAWN RISE,
HENFIELD,
WEST SUSSEX, BN5 9EZ

Drawing Title: PROPOSED SITE PLAN

| Scale | Date | Drawn |
|---|---|---|
| 1:50 A2 | Nov 2025 | TMA |

Drawing No.: AT - 084 - P09 | Rev.: B

The copyright in this document and design is confidential to and the property of Atelier T&B Limited