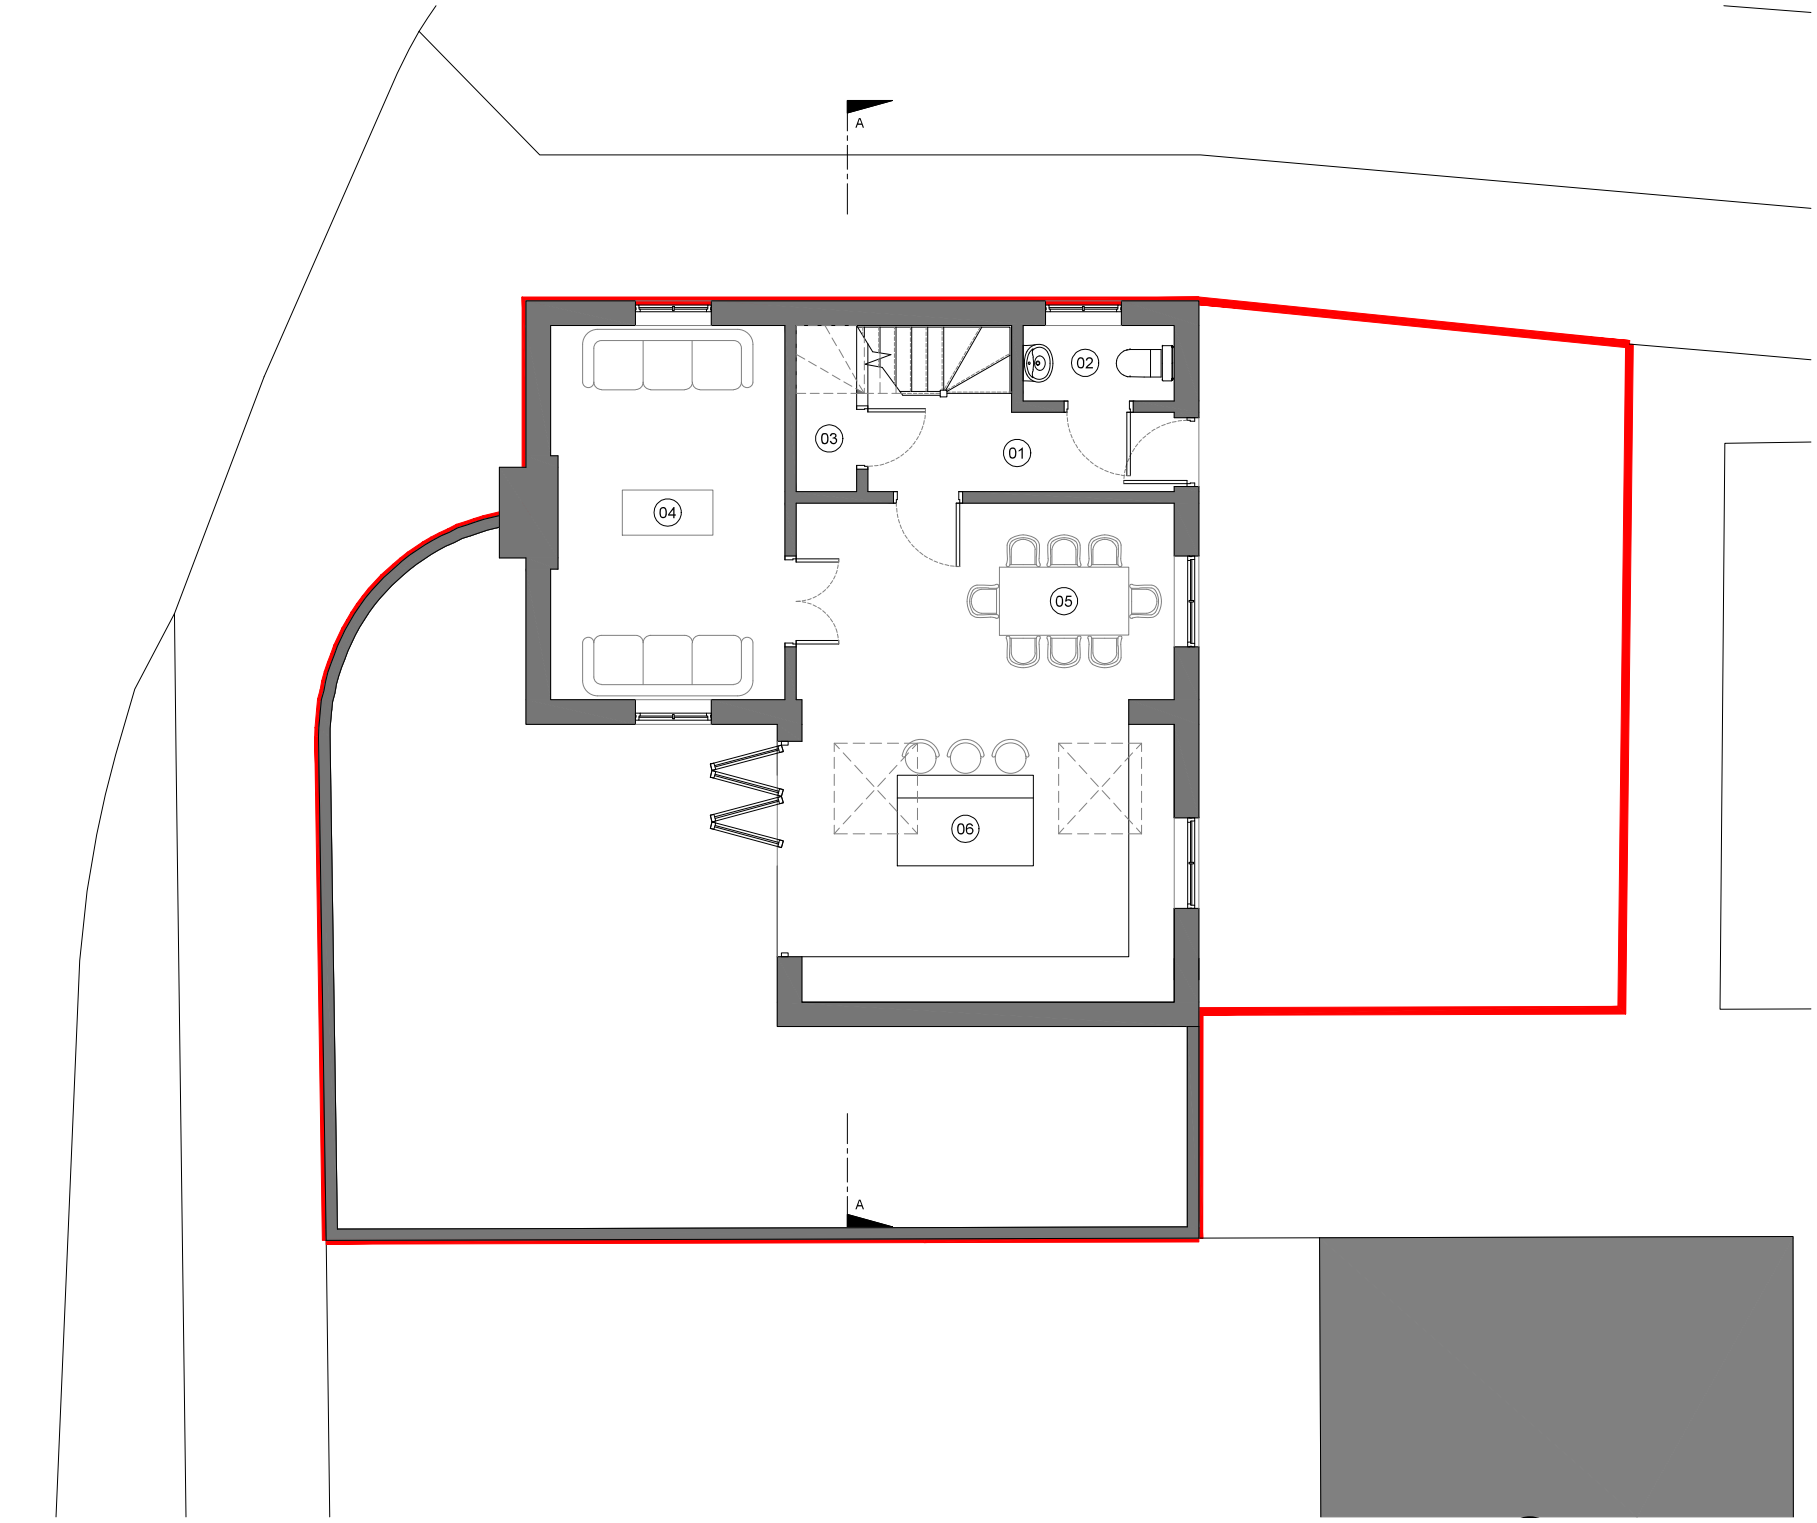

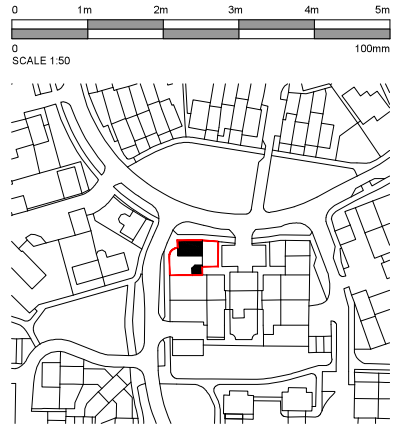

N

Proposed Notes:

01. Entrance Hall
02. W/C
03. Cupboard
04. Living Room
05. Dining
06. Kitchen

Proposed Materials (All To Match Existing):

07. Plain Clay Tile
08. Red / Brown Multi Stock Brick
09. Red Brick Quoins
10. White UPVC Windows & Doors

Rev.	Date	Detail
B	26.01.26	- Revisions Following Planning Comments
A	30.11.25	- Client Amendments

Status: PLANNING

AT | ATELIER T & B

Tel: 01403 458815 mail: info@atelierth.co.uk
www.atelierth.co.uk

Client: MR & MRS COX

Project Title: 37 FAWN RISE,
HENFIELD,
WEST SUSSEX, BN5 9EZ

Drawing Title: PROPOSED GROUND FLOOR PLAN

Scale	Date	Drawn
1:50 A2	Nov 2025	TMA

Drawing No.: AT - 084 - P10 | Rev.: B

The copyright in this document and design is confidential to and the property of Atelier T&B Limited