

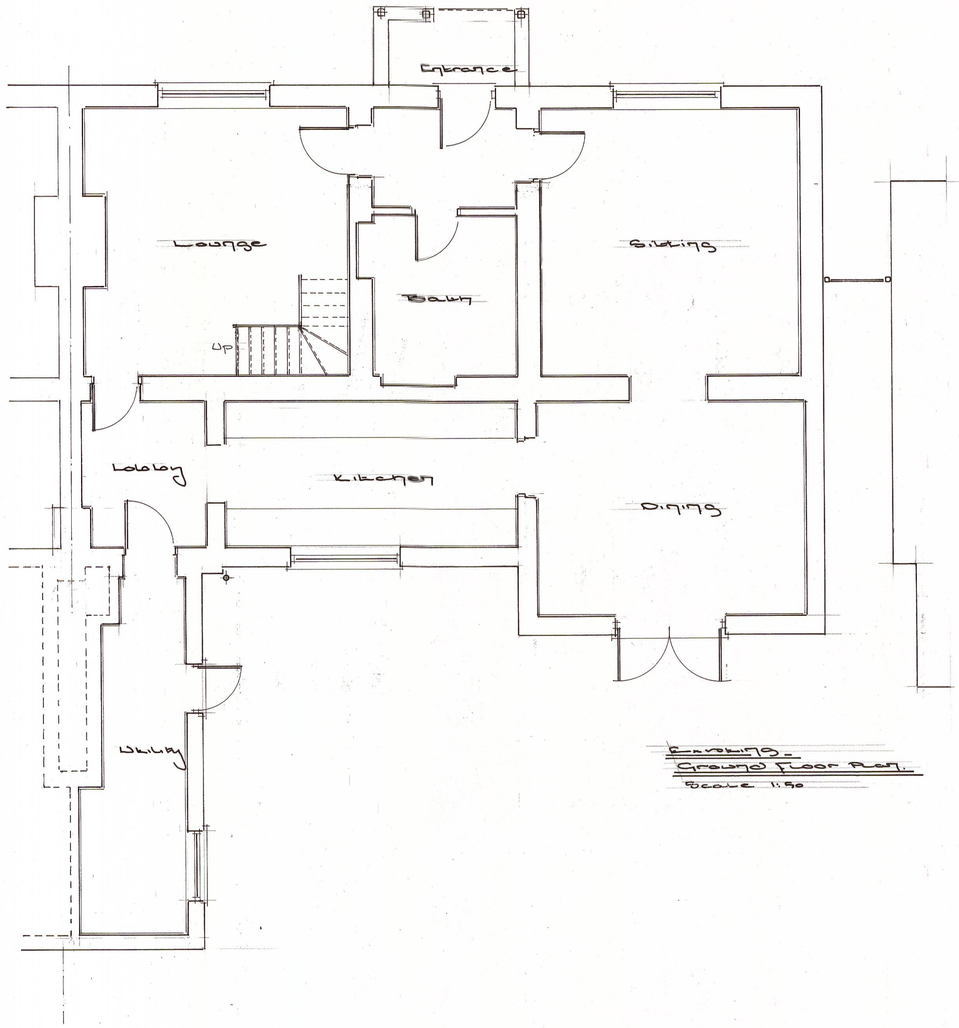



Existing -
Ground Floor Plan.
Scale 1:50

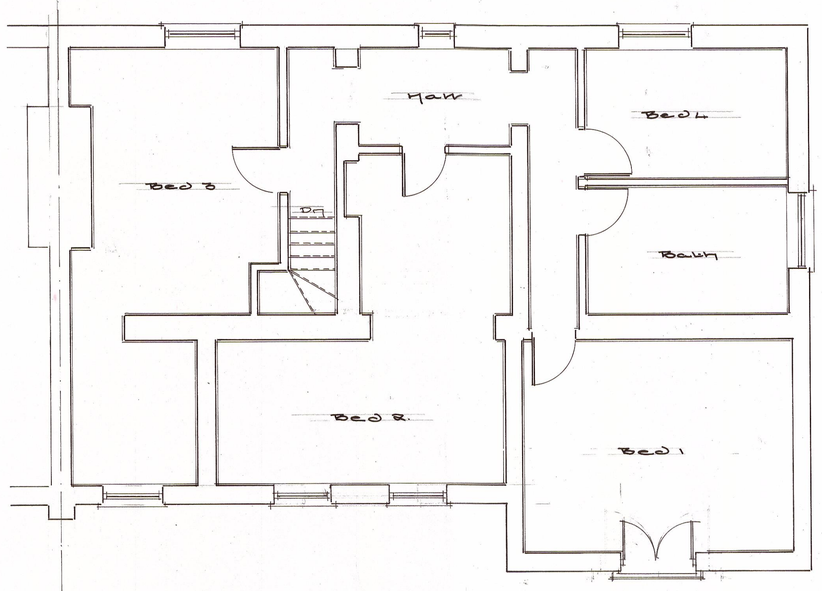


Existing -
First Floor Plan.
Scale 1:50

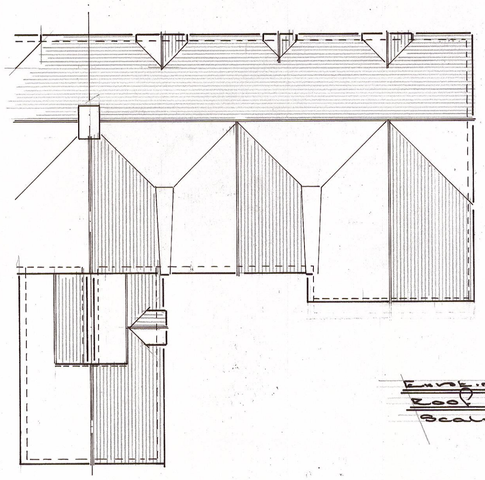


Existing
Roof Plan
Scale 1:100.

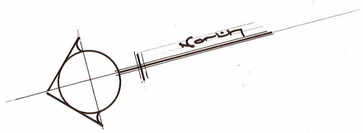

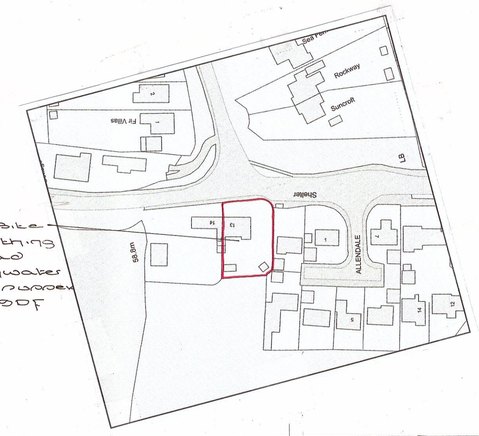

The site -
13. Worthing
Road
Southwater
West Sussex
RH13 9DF

Location Plan
Scale - 1:1250

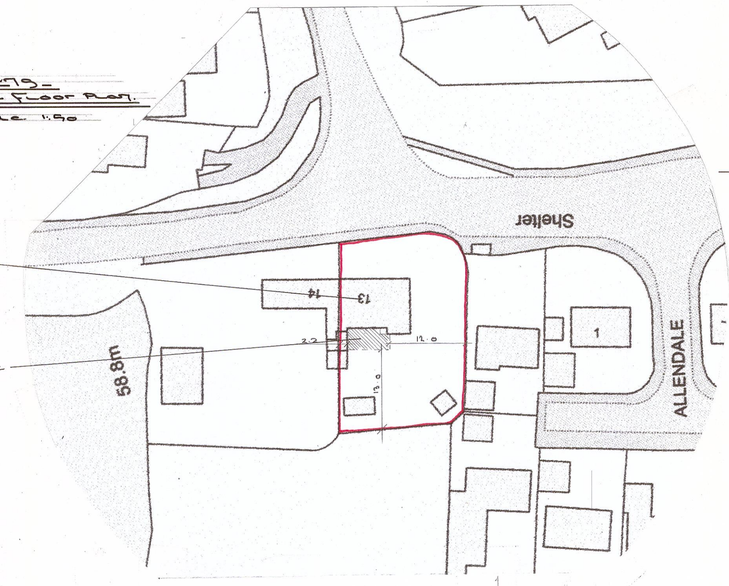


The site
13. Worthing Road
Southwater
West Sussex
RH13 9DF

Proposed single
storey rear
extension.


Block Plan
Scale - 1:500



Existing West Elevation -
Scale 1:100

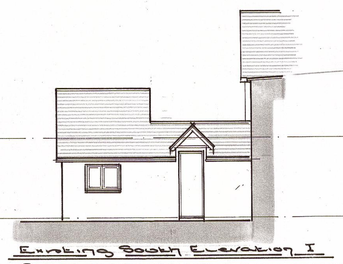

Existing South Elevation I
Scale - 1:100

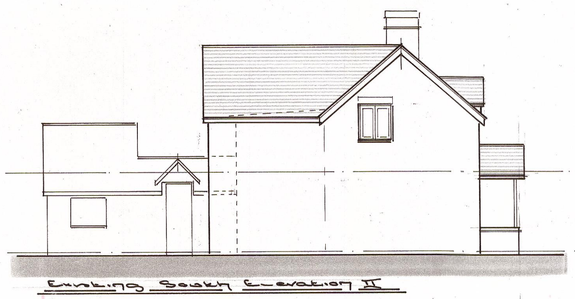

Existing South Elevation II
Scale - 1:100



Existing East Elevation
Scale - 1:100

0 1 2 3 4 5 6 7 8 9 10 m
Scale - 1:100

0 1 2 3 4 5 m
Scale - 1:50

0 20 40 60 80 100 m
Scale - 1:1250

0 10 20 30 40 50 m
Scale - 1:500

Proposed Single Storey Rear Extension at
13. Worthing Road, Southwater, West Sussex. RH13 9DF

Title:	Existing Ground, First Floor, Roof, Block, Location Plans and Elevations.	
Client:	Mr & Mrs M. Brailey	
Date:	October 2024	Drawn: ST
Scales:	1:50, 1:100, 1:500 & 1:1250 @ A1	
Drawing No:	2024/ 103/ 004	