


Brook House - EV Charger & Cables Plan

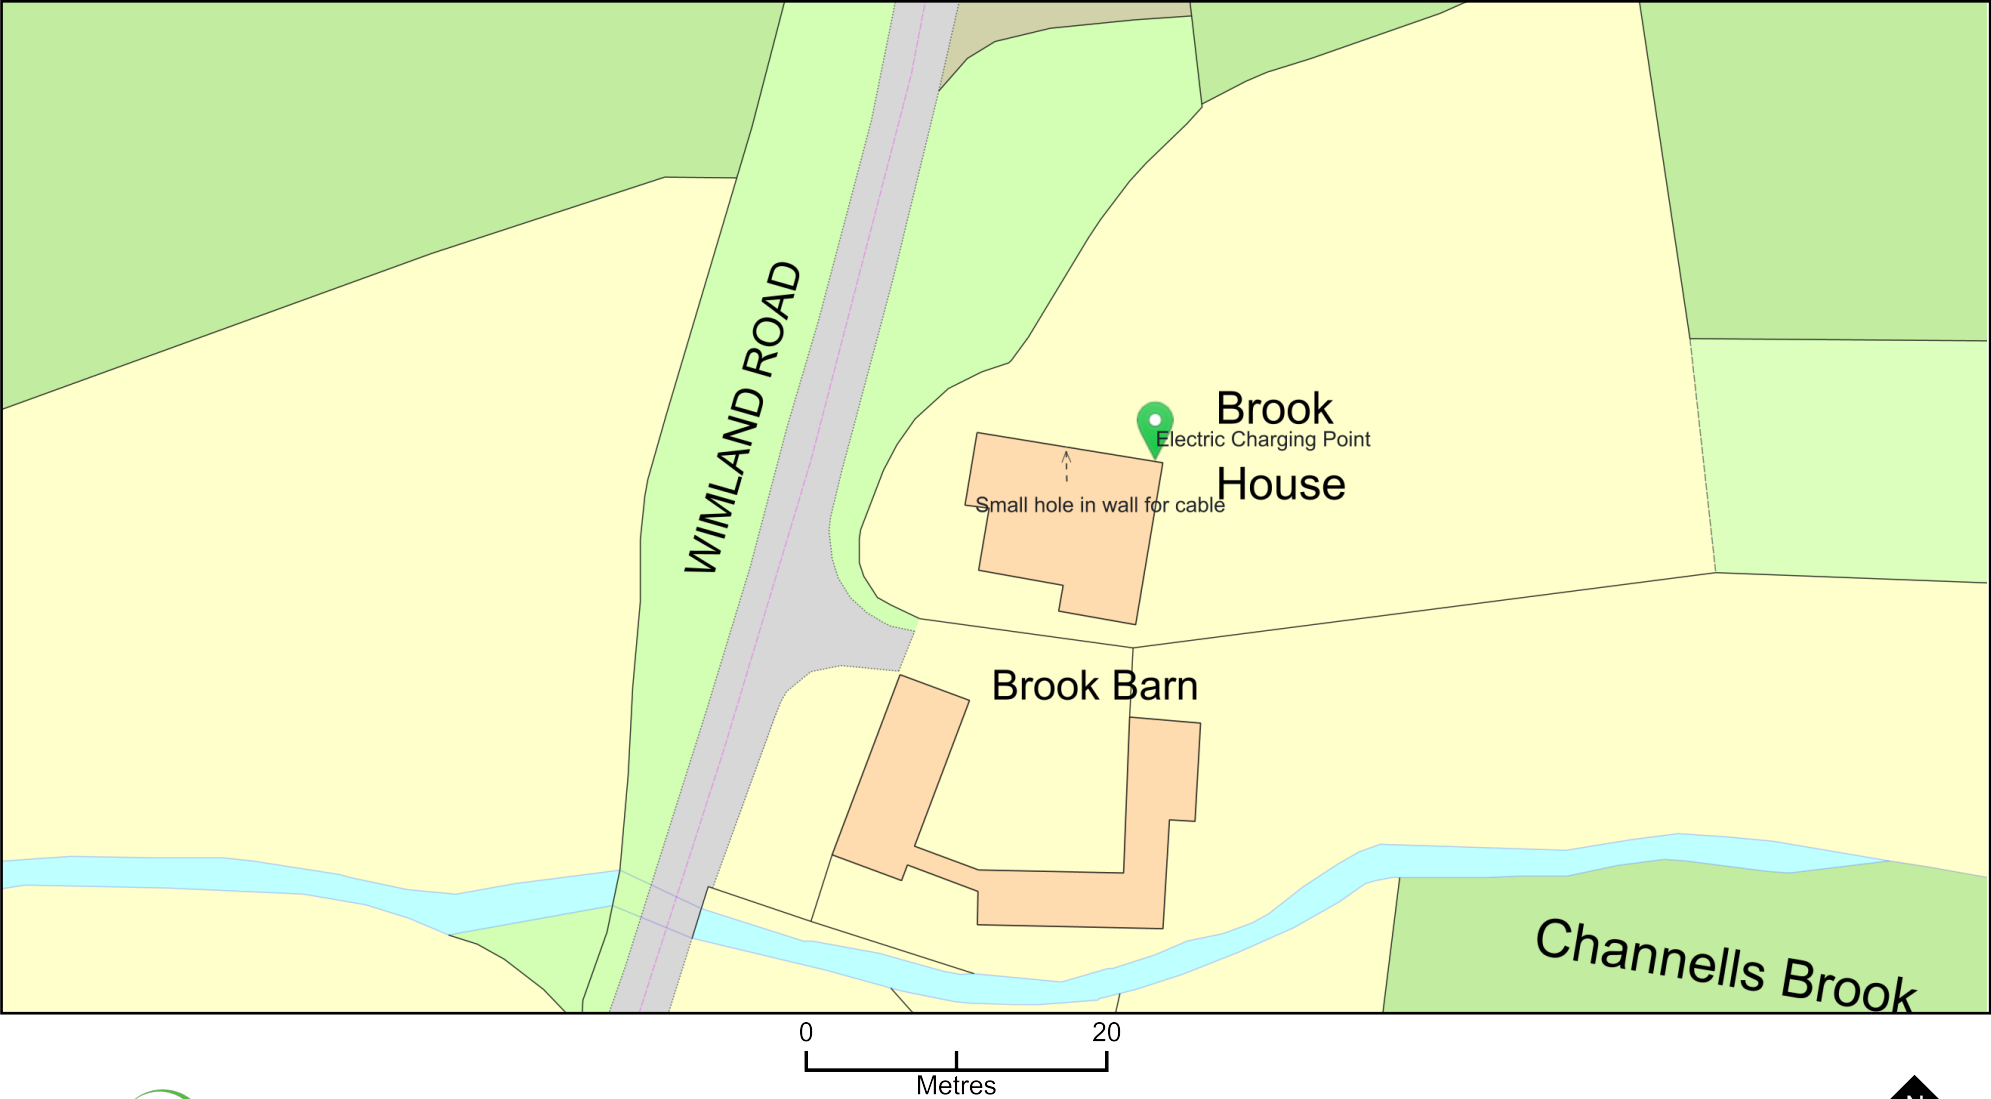

Plan Produced for: Peter Hoe
Date Produced: 09 Mar 2026
Plan Reference Number: TQRQM26068182553569
Scale: 1:500 @ A4