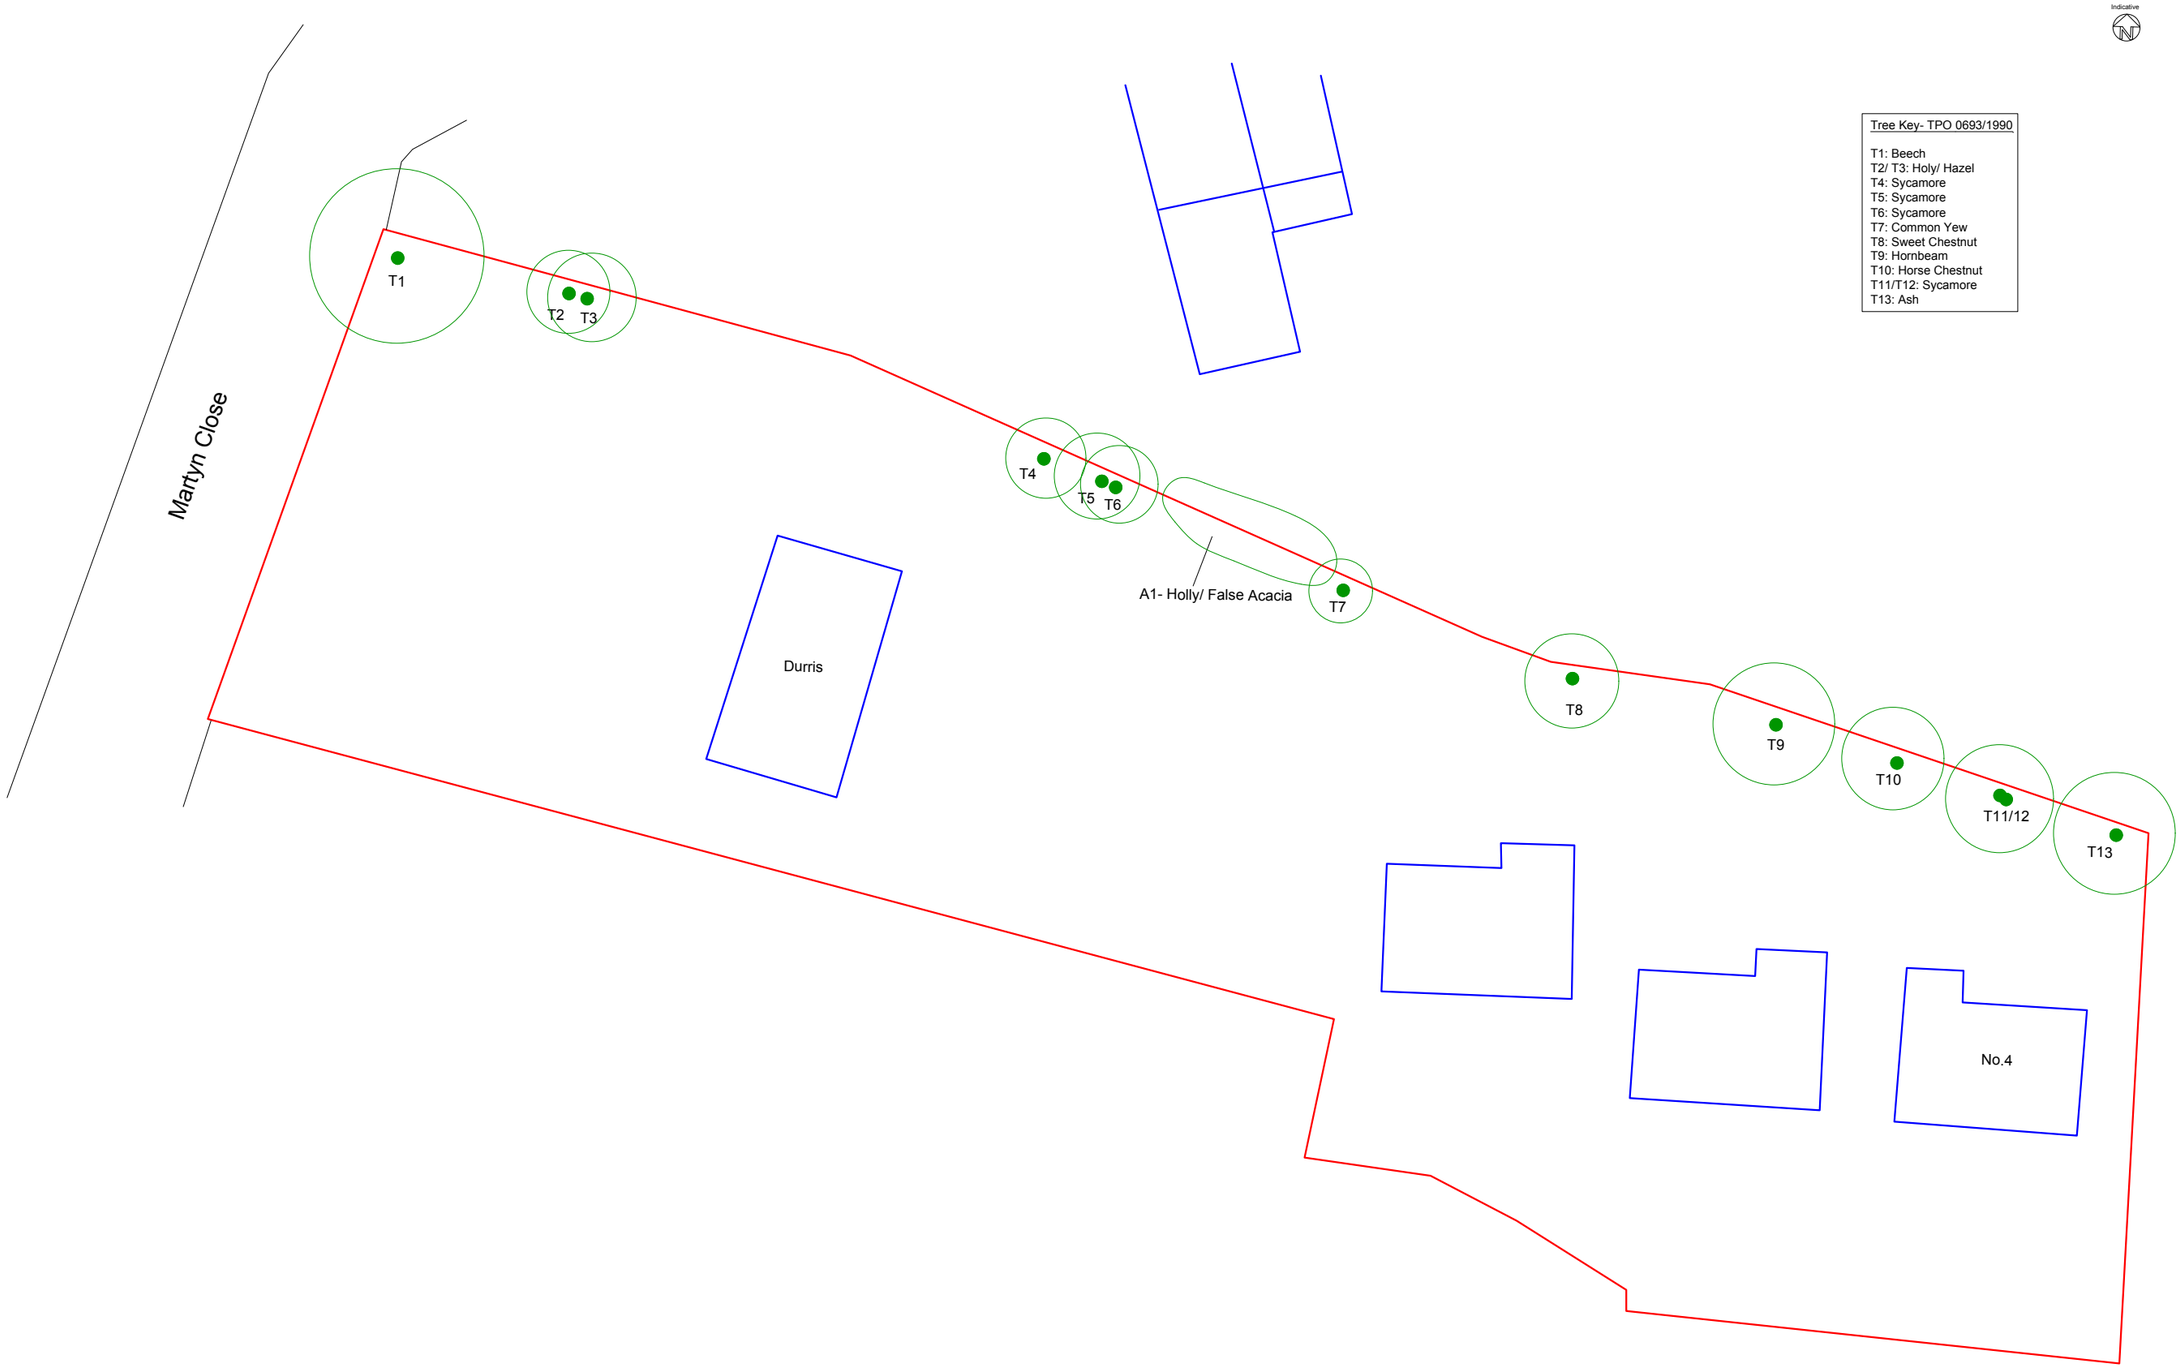


Southern Beeches Ltd
The Haven
Henfield Common North
Henfield
West Sussex
BN5 9RL
t: 01273 491886 m: 07771 803433 e: james@southernbeeches.co.uk

Client :	Jeff Streater
Project :	The Laurels, Henfield, West Sussex.
Title :	Tree Sketch Plan
Scale :	Not to Scale
Date :	25th October 2026
Dwg No :	TSP1_thelaurels_26
Rev :	-