



West Elevation

Datum 48.00m

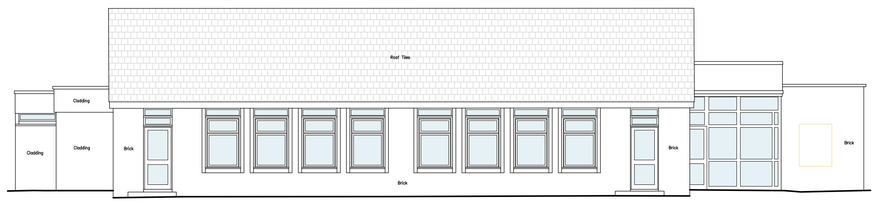


East Elevation

Datum 48.00m

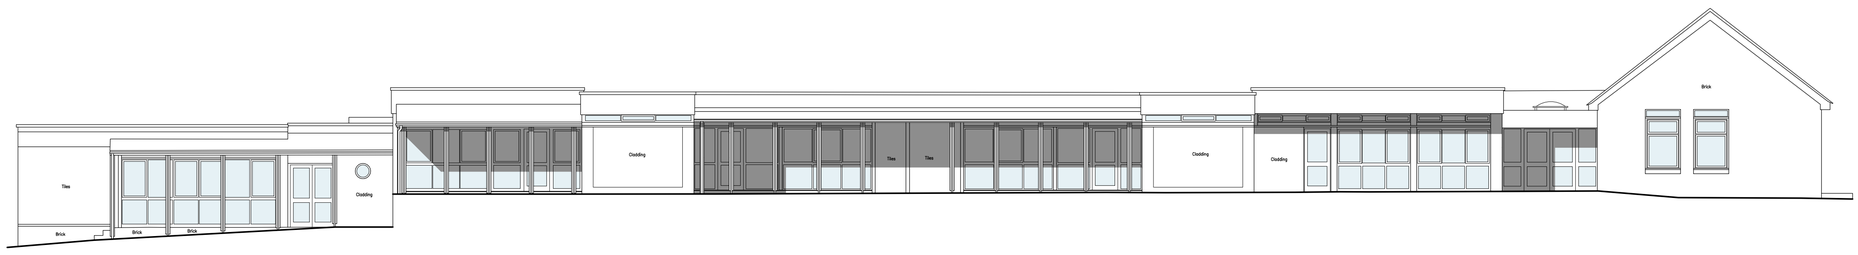

South Elevation

Datum 48.00m

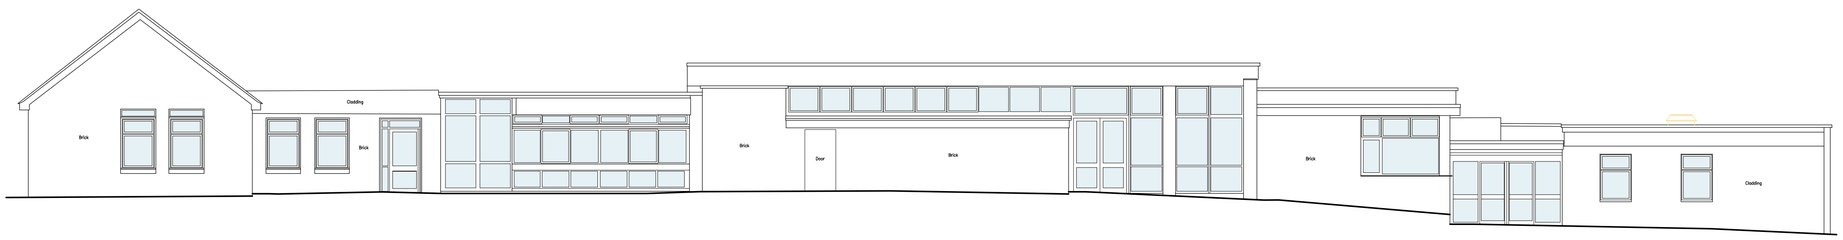


North Elevation

Datum 48.00m

0 5 10

Scale 1:100

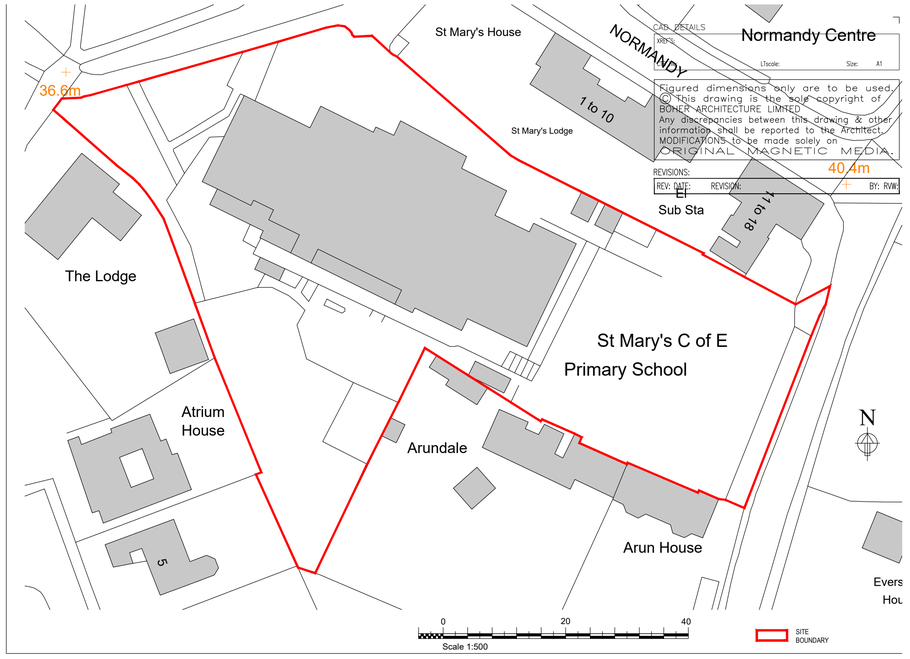

CLIENT
St Mary's CE School

PROJECT
St Mary's CE School
Normandy
Horsham
West Sussex. RH12 1JL

TITLE
Existing
Elevations
Location Plan

STATUS
Planning

DATE
Oct. 2026

SCALE @ A1
1:100, 1:500

DRAWN BY
CB

REVIEWED BY
LC

DRAWING NUMBER
1556 P 004

01730 816336
07949 682974
info@boherarchitecture.com
www.boherarchitecture.com
Challenger House, Rumbolds Hill
Midhurst, GU29 9BY
BOHER ARCHITECTURE LTD