



West Elevation

Datum 48.00m

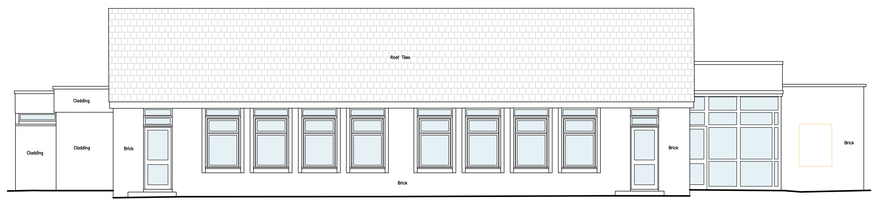


East Elevation

Datum 48.00m

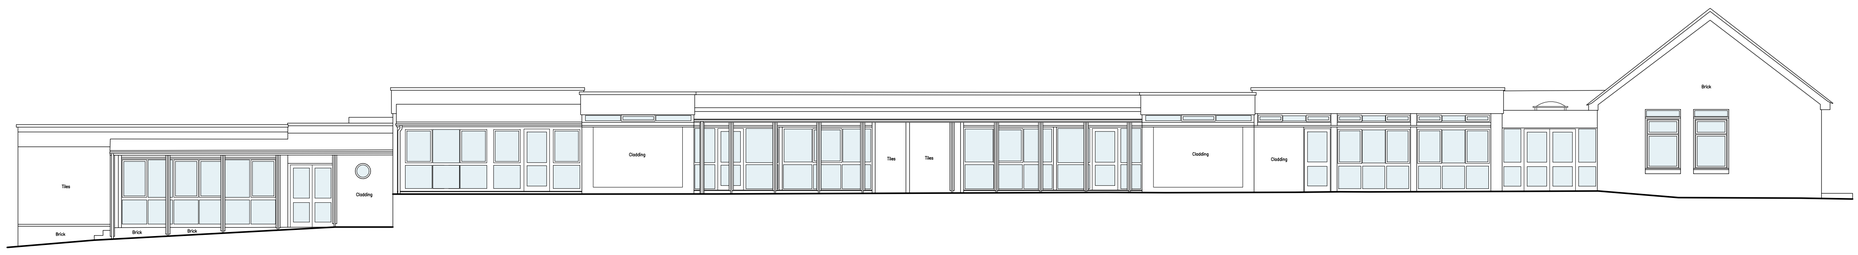


South Elevation

Datum 48.00m

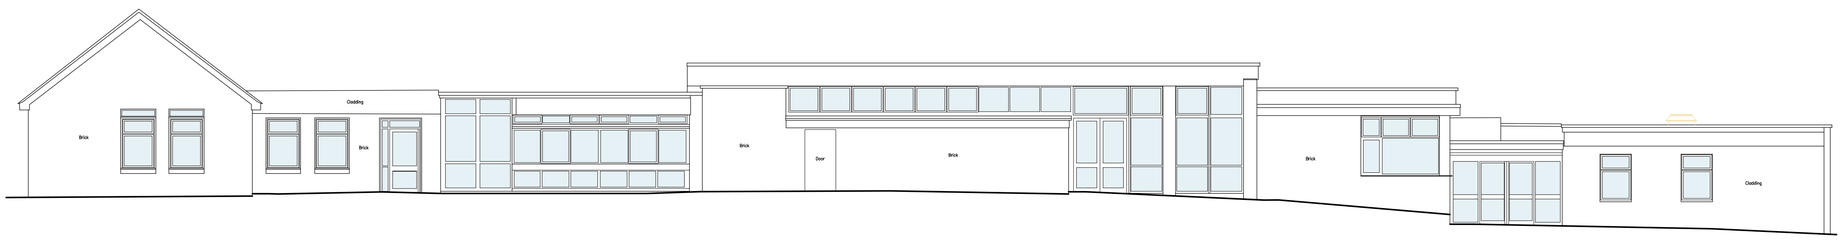

North Elevation

Datum 48.00m

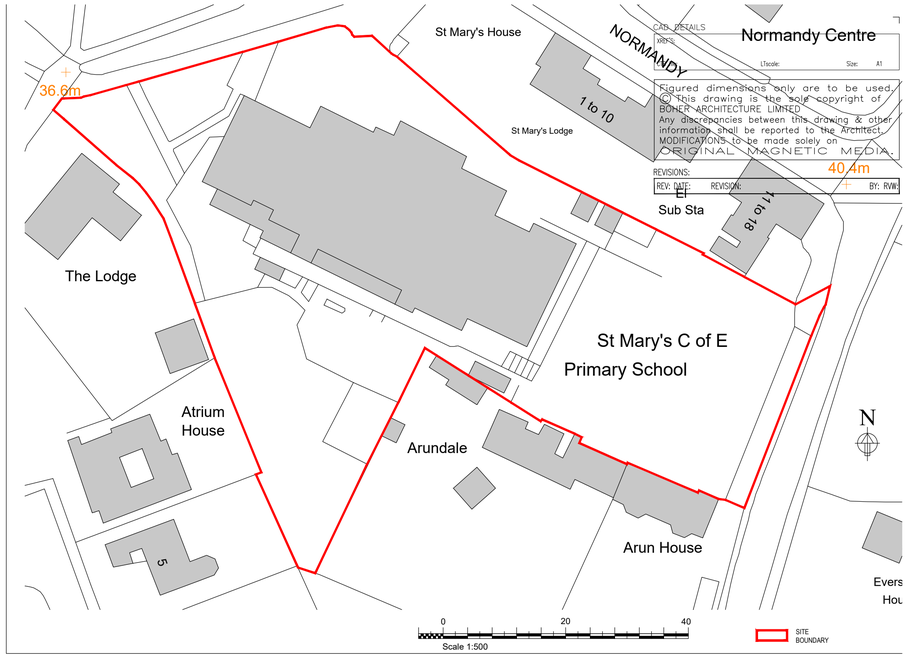

CAD DETAILS
Normandy Centre
LTscale: Size: A1
Figured dimensions only are to be used.
© this drawing is the sole copyright of BOHER ARCHITECTURE LIMITED.
Any discrepancies between this drawing & other information shall be reported to the Architect.
MODIFICATIONS to be made solely on ORIGINAL MAGNETIC MEDIA
REVISIONS:
REV: DATE: REVISION: BY: RVW:

0 5 10

Scale 1:100

CLIENT
St Mary's CE School

PROJECT
St Mary's CE School
Normandy
Horsham
West Sussex. RH12 1JL

TITLE
Proposed
Elevations
Location Plan

STATUS
Planning

DATE
Oct. 2026

SCALE @ A1
1:100, 1:500

DRAWN BY
CB

REVIEWED BY
LC

DRAWING NUMBER
1556 P 005

01730 816336
07949 682974
info@boherarchitecture.com
www.boherarchitecture.com
Challenger House, Rumbolds Hill
Midhurst, GU29 9BY
BOHER ARCHITECTURE LTD