©Crown Copyright and database right 2026
Ordnance Survey License: 100053143

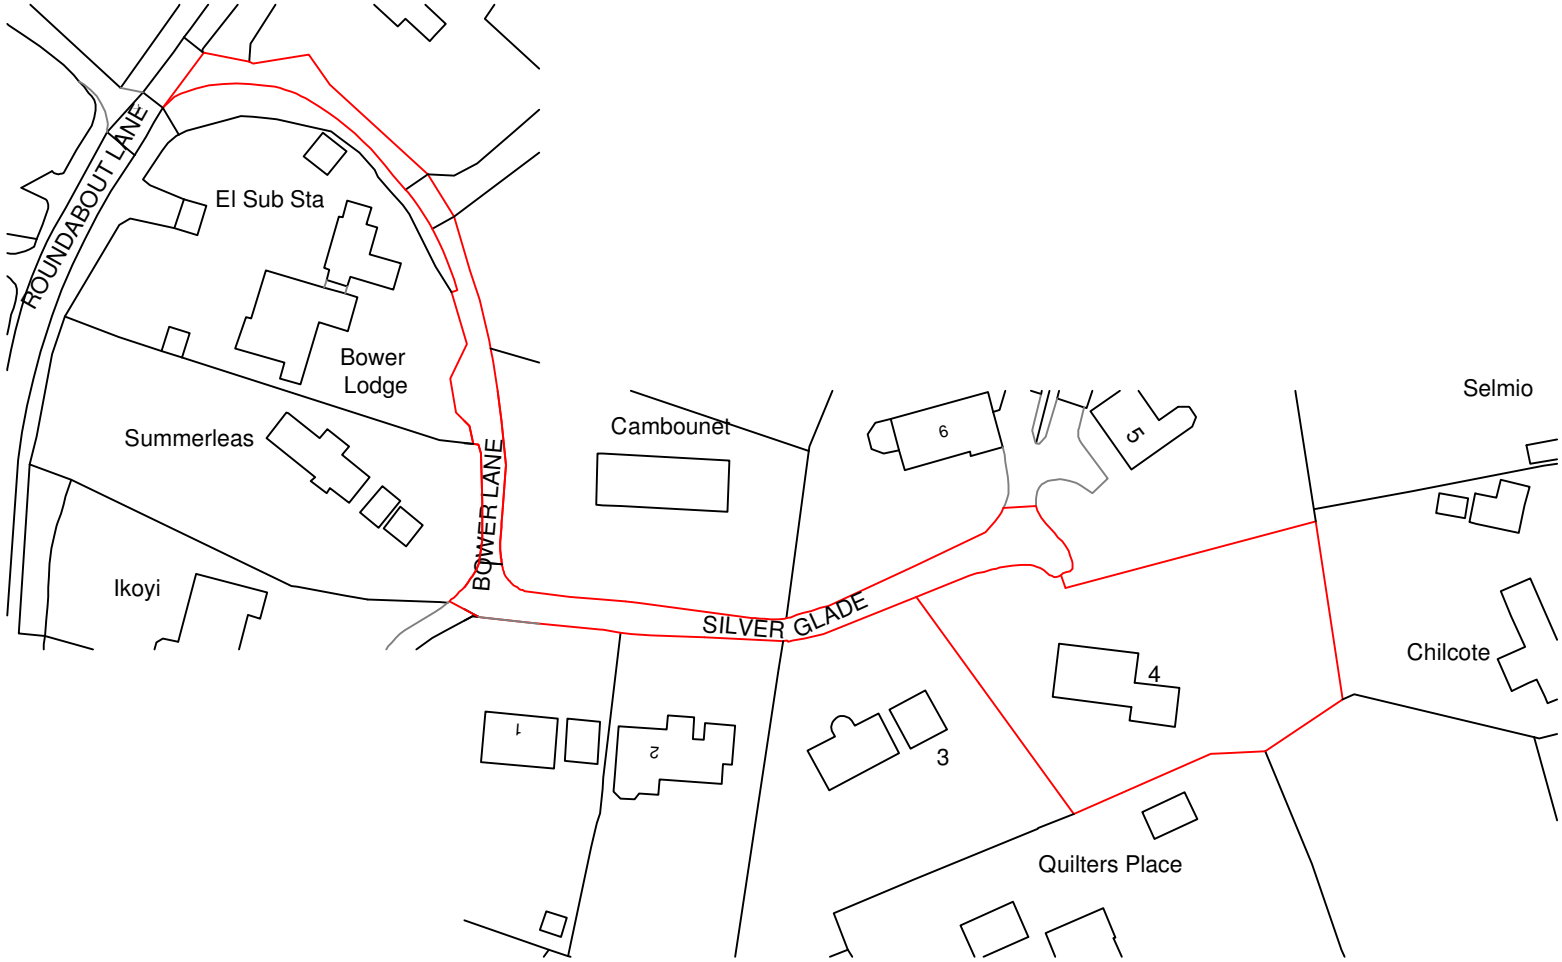



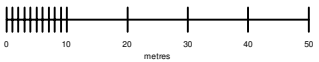

Your Home Plans Ltd
Chichester Enterprise Centre, Terminus Road, Chichester, PO19 8FY
01243 908064
info@yourhomeplans.co.uk

4 Silver Glade
West Chiltington
West Sussex
RH20 2RQ

Location Map

Project Number:	4SIL-26
Date:	27th October 2026
Drawn By:	Your Home Plans Ltd
Checked By:	JEG

Drawing No: L01 REVB

Scale: 1:1250 A4