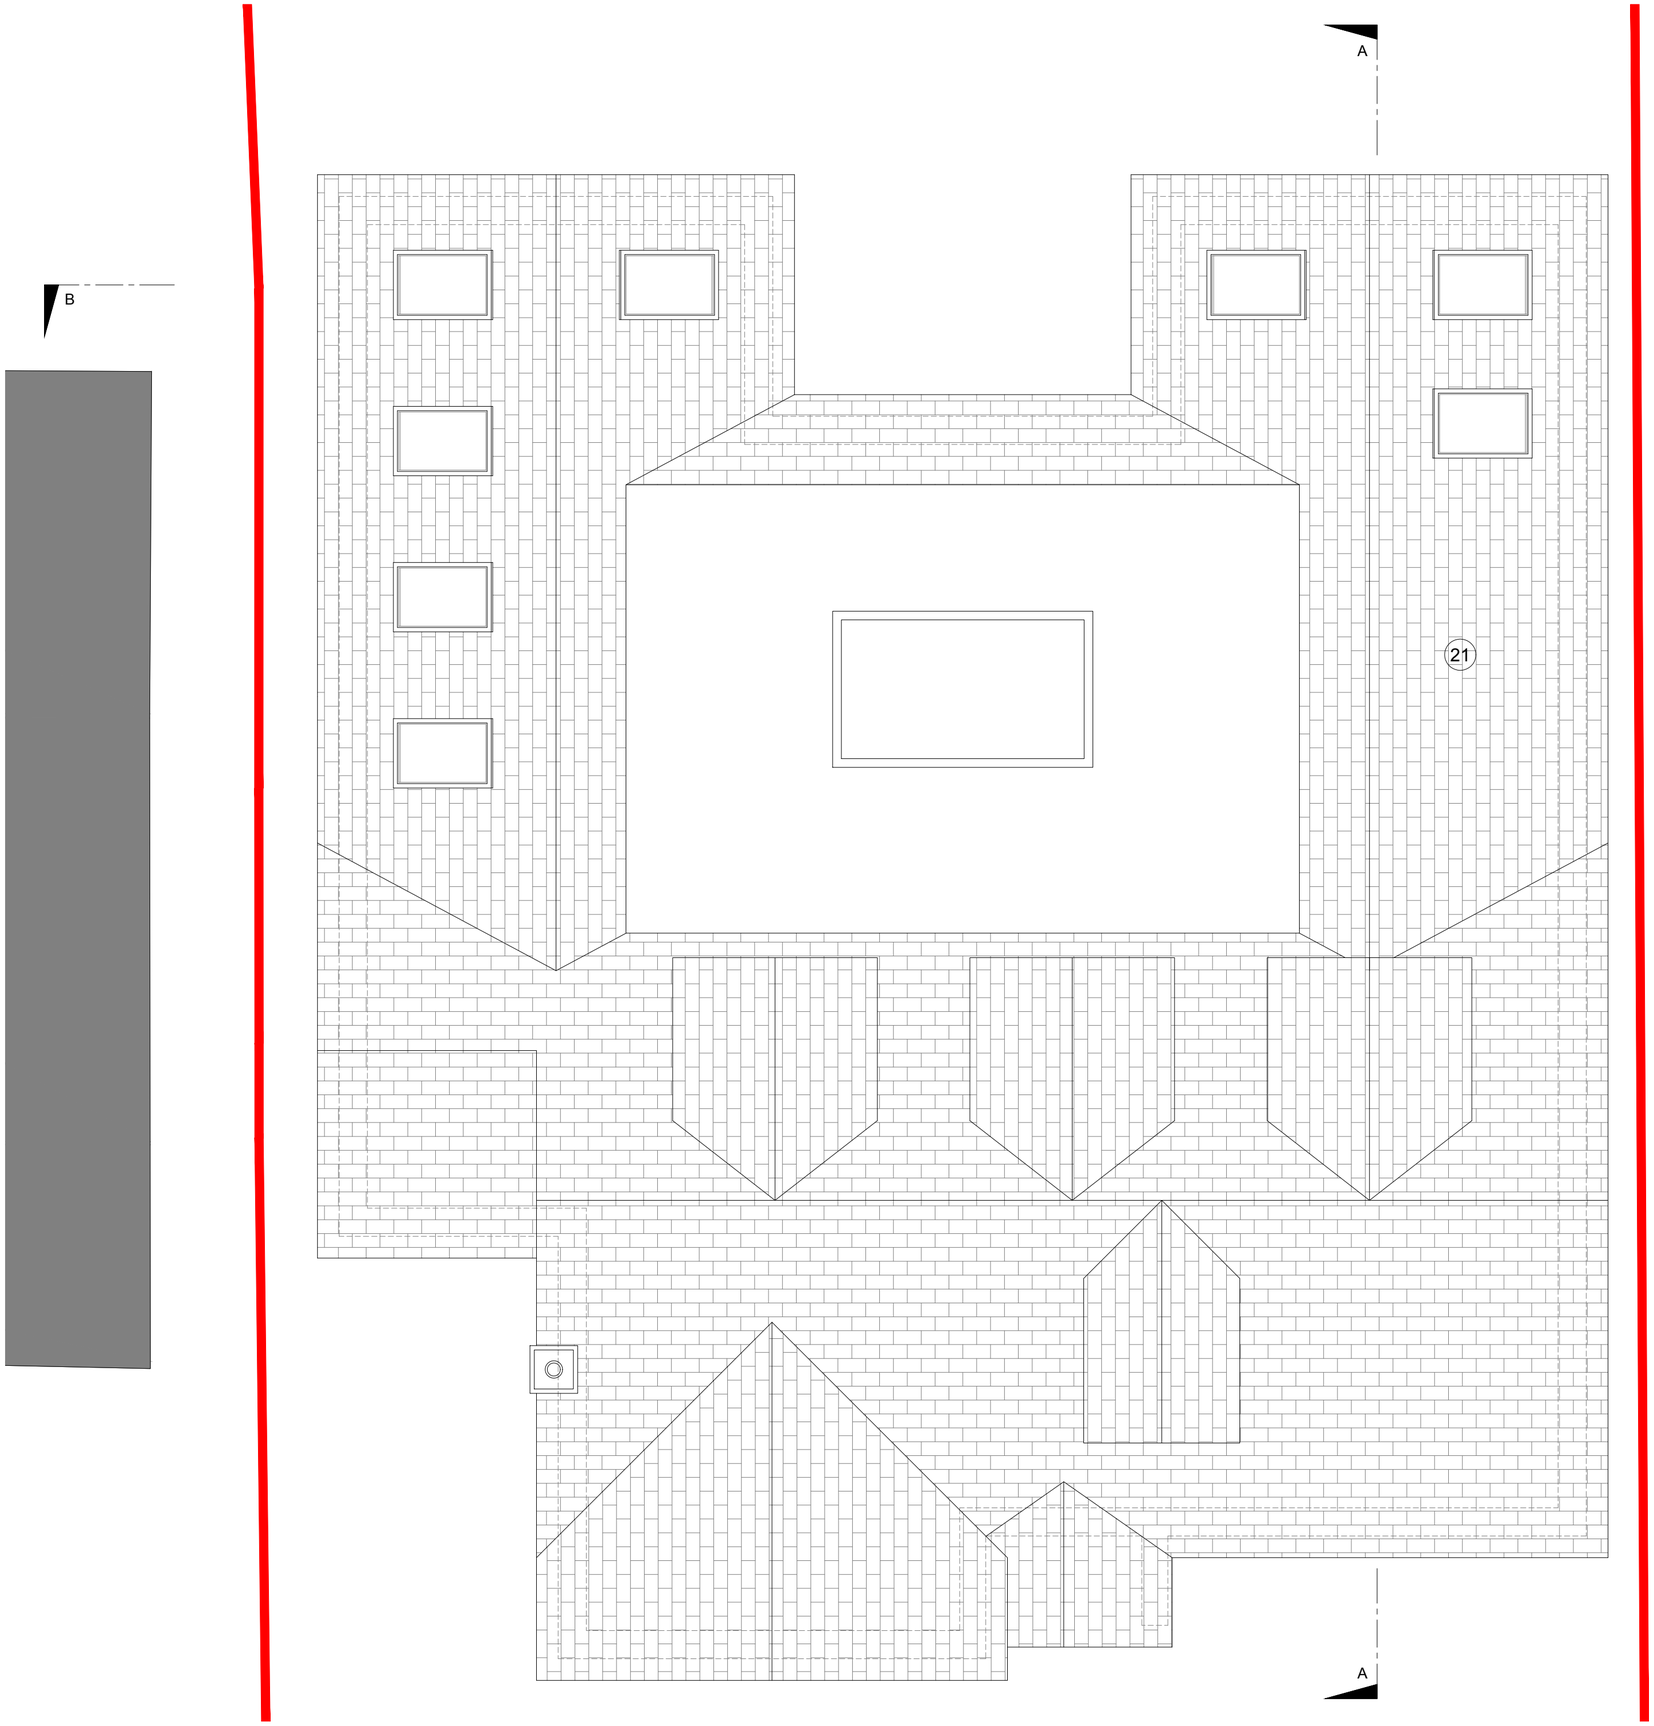

0 1m 2m 3m 4m 5m

0 100mm

SCALE 1:50

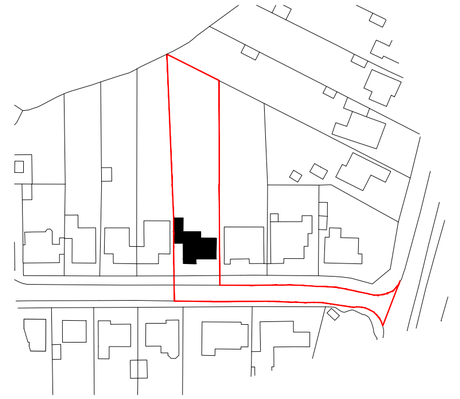

N

Proposed Notes:

01. Family Area
02. Dining
03. Kitchen
04. Garage
05. Utility
06. Pantry
07. W/C
08. Drawing Room
09. Entrance Hall
10. Master Bedroom
11. Dressing
12. Master Ensuite
13. Hall
14. Family Bathroom
15. Bedroom 2
16. Bedroom 3
17. Bedroom 4
18. Bathroom 2
19. Landing
20. Bedroom 5

Proposed Materials:

21. Plain Clay Tile
22. Sandstone Render
23. Red/Brown Multi-Stock Brick
24. Taupe Composite Cladding
25. Light Composite Cladding/Render
26. Olive UPVC Windows & Doors
27. Rooflight

Rev.	Date	Detail
A	21.07.25	- Revisions To Planning Comments

Status: PLANNING

AT | ATELIER T & B

Tel: 01403 458815 mail: info@atelliertb.co.uk
www.atelliertb.co.uk

Client: MR & MRS PURDEW

Project Title: 15 WOODSIDE CLOSE, SHERMANBURY, WEST SUSSEX, RH13 8HH

Drawing Title: PROPOSED ROOF PLAN

Scale.	Date	Drawn
1:50 A2	May 2025	TMA

Drawing No.	Rev.
AT - 076 - P12	A

The copyright in this document and design is confidential to and the property of Atelier T&B Limited