Wayne Gander MCIAT
Architectural Technologist
98 Durrington Lane, Worthing
West Sussex BN13 2RQ
E : waynegander08@gmail.com

LINESIDE COTTAGE, HAYES LANE, SLINFOLD
Existing details 01
Feb 2024

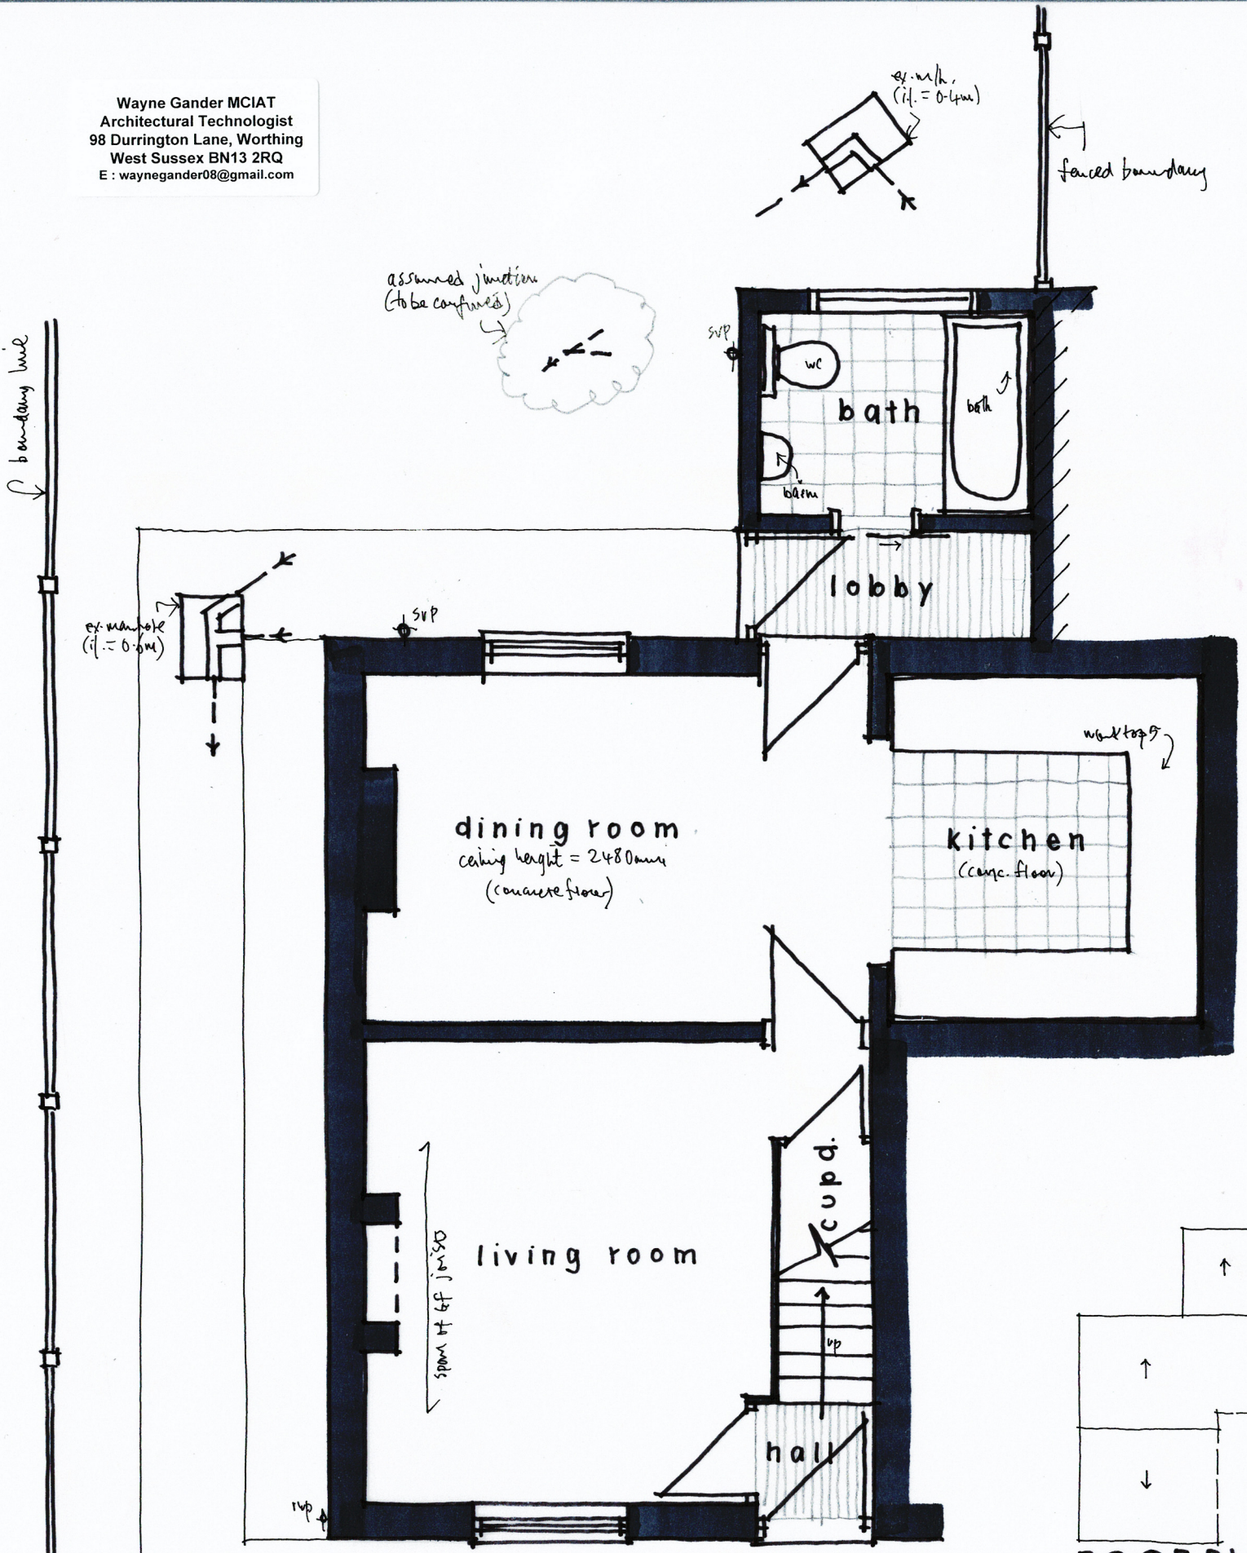

GROUND FLOOR PLAN 1:50 @ A3

0 1 2 3 4 5m
metres

ROOF PLAN
1:200

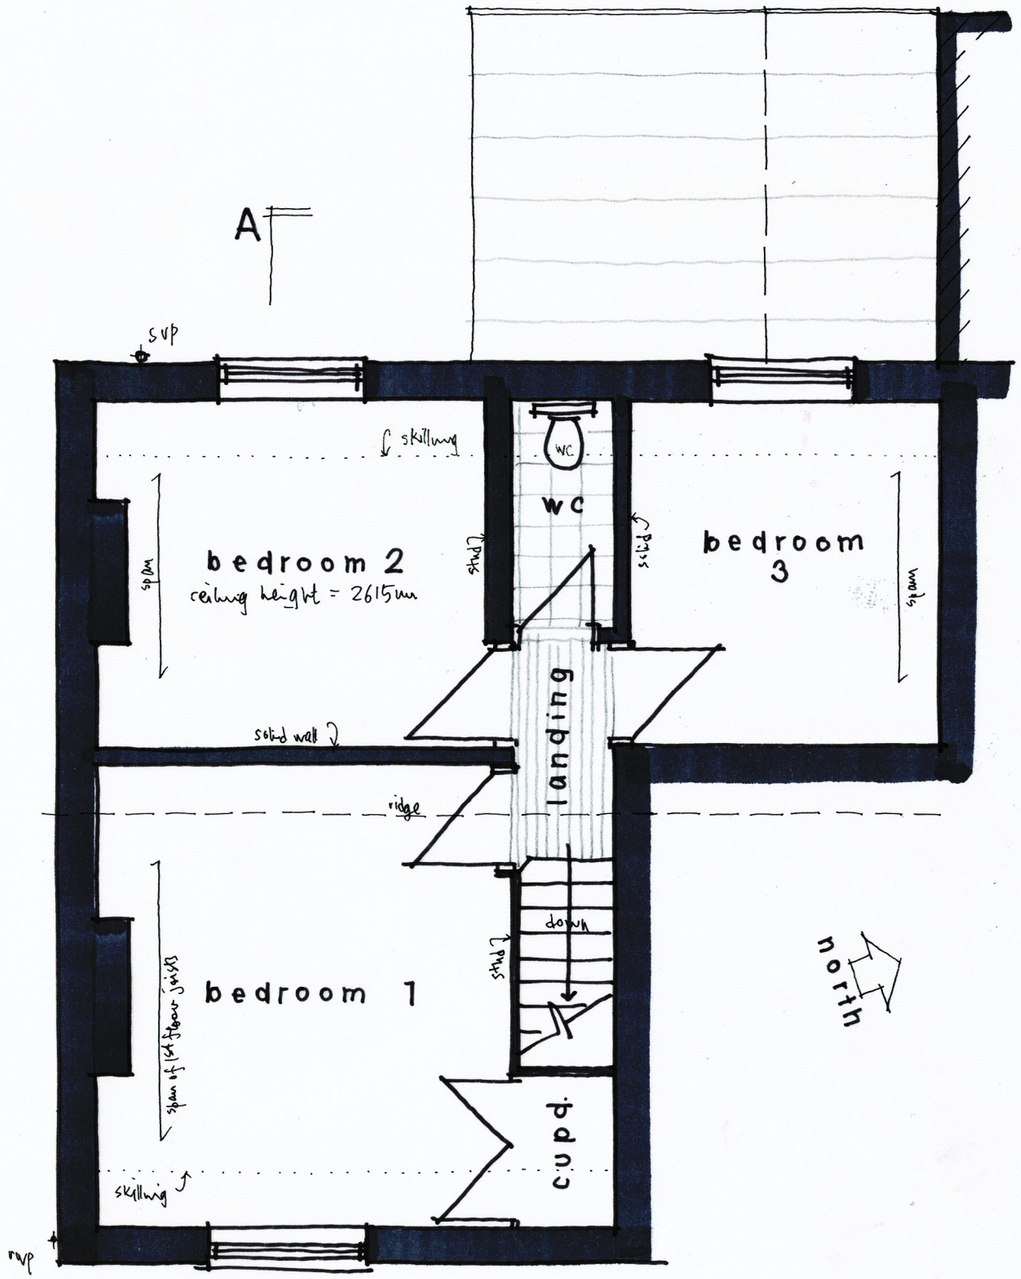

1st FLOOR PLAN

A