THIS DRAWING TO BE READ IN CONJUNCTION WITH STRUCTURAL ENGINEERS DETAILS & CALCULATIONS

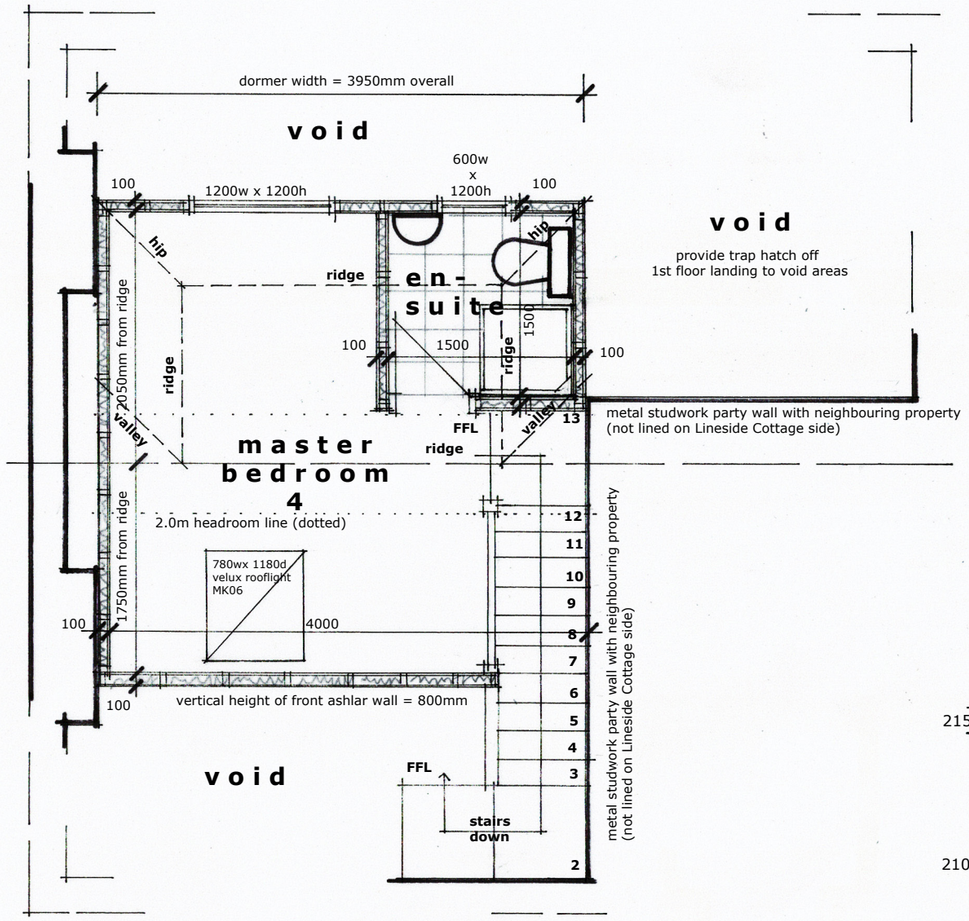

2nd FLOOR PLAN 1:50 @ A3

0 5m

metres

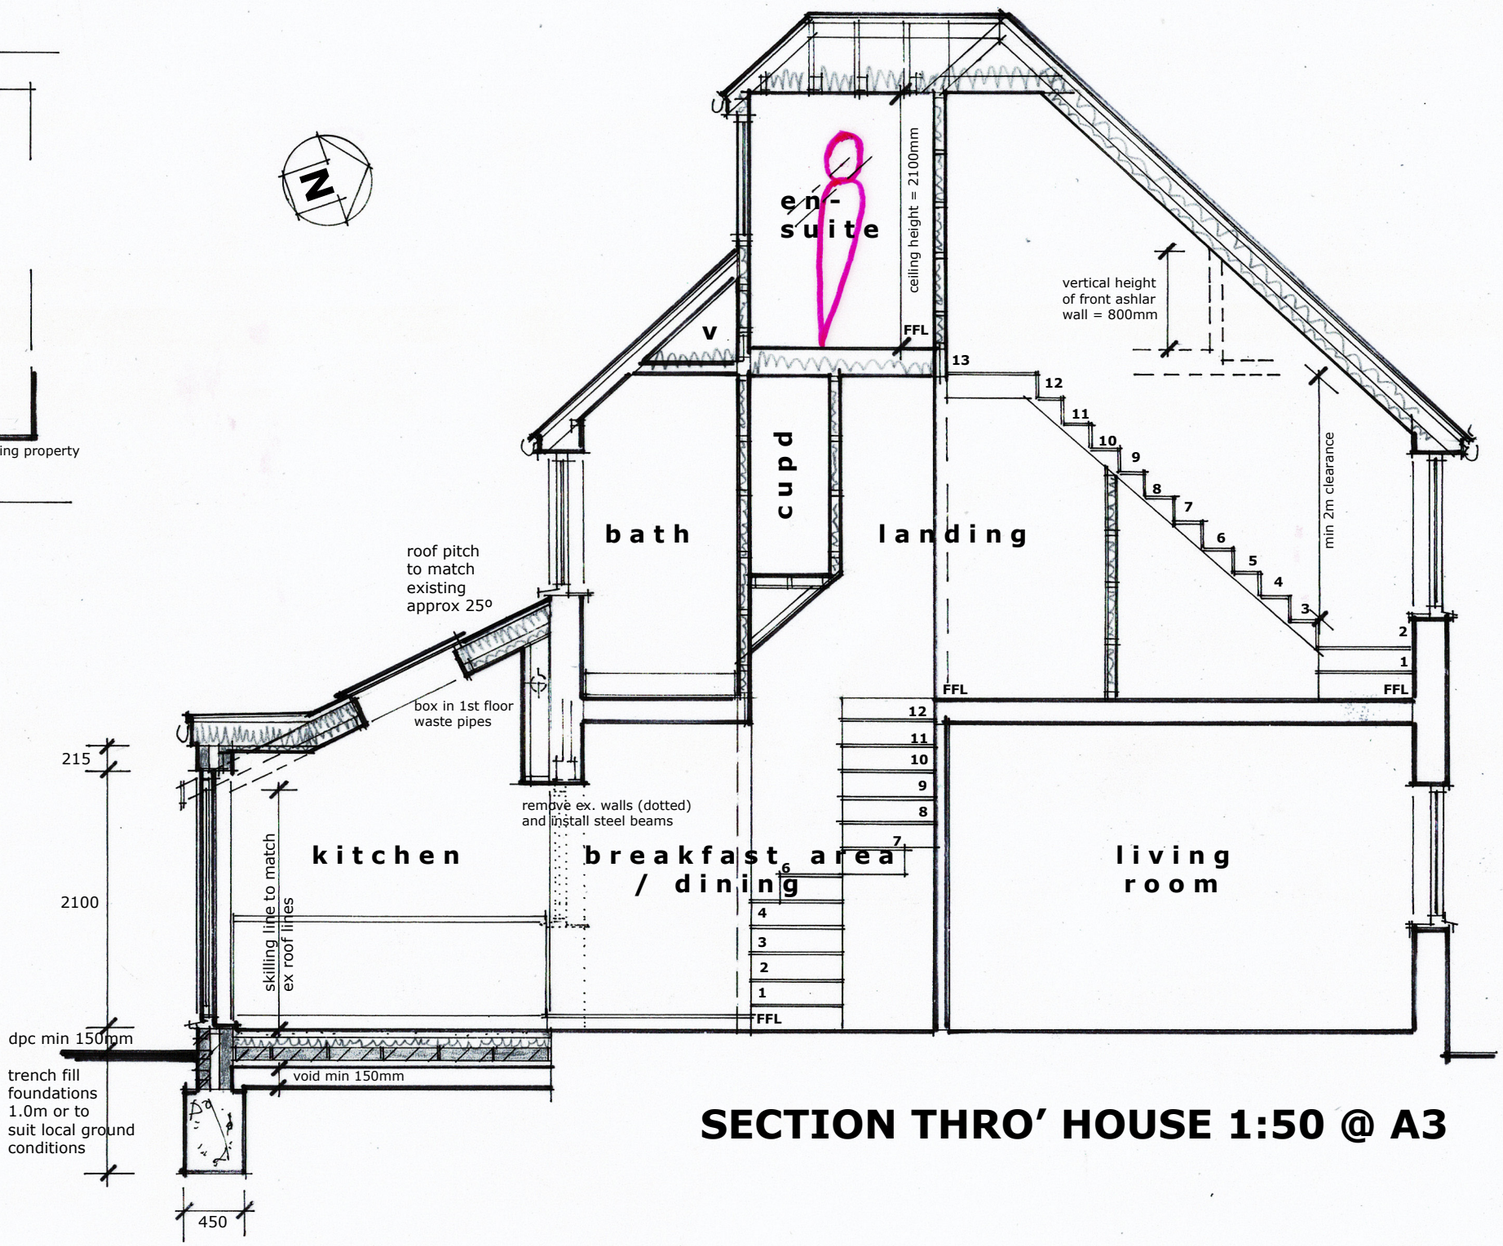

SECTION THRO' HOUSE 1:50 @ A3

!

Wayne Gander MCIAT
Chartered Architectural Technologist
98 Durrington Lane,
Worthing,
West Sussex,
BN13 2RQ
M 07808 887896
Email : waynegander08@gmail.com

LINESIDE COTTAGE, HAYES LANE, SLINFOLD

2nd floor SF/HL/04 March 2024