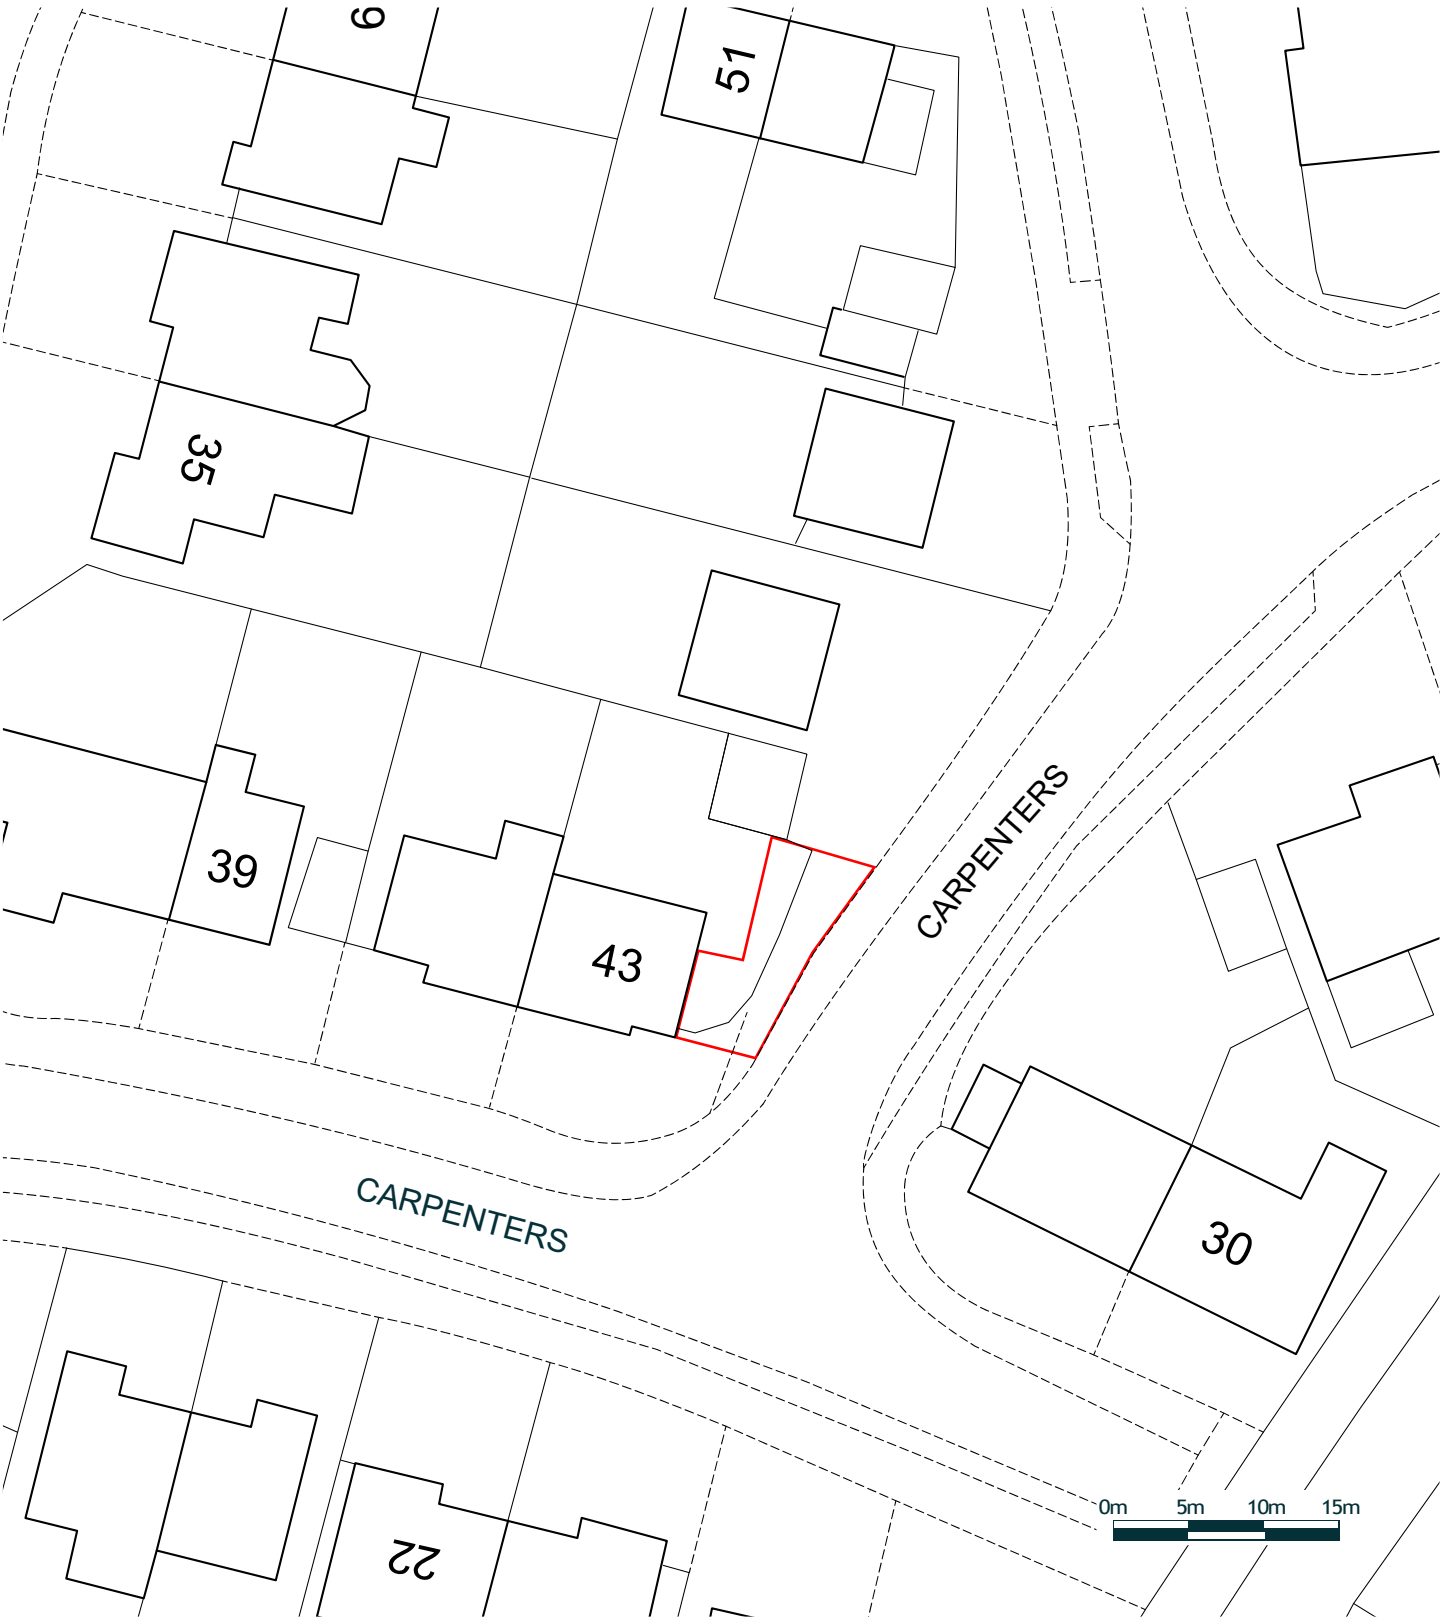


**EXISTING SITE PLAN**

43 Carpenters
BILLINGSHURST
RH14 9RA

N

Scale @ A4 : 1:500

Plan No. : RA_SLP04a

**RAPLEYS**

rapleys.com
0370 777 6292

**This map is for identification purposes only and should not be relied upon for accuracy.**
© Crown copyright and database rights 2024. OS Licence No. 100004619

LONDON
BIRMINGHAM
BRISTOL
CAMBRIDGE
EDINBURGH
HUNTINGDON
MANCHESTER