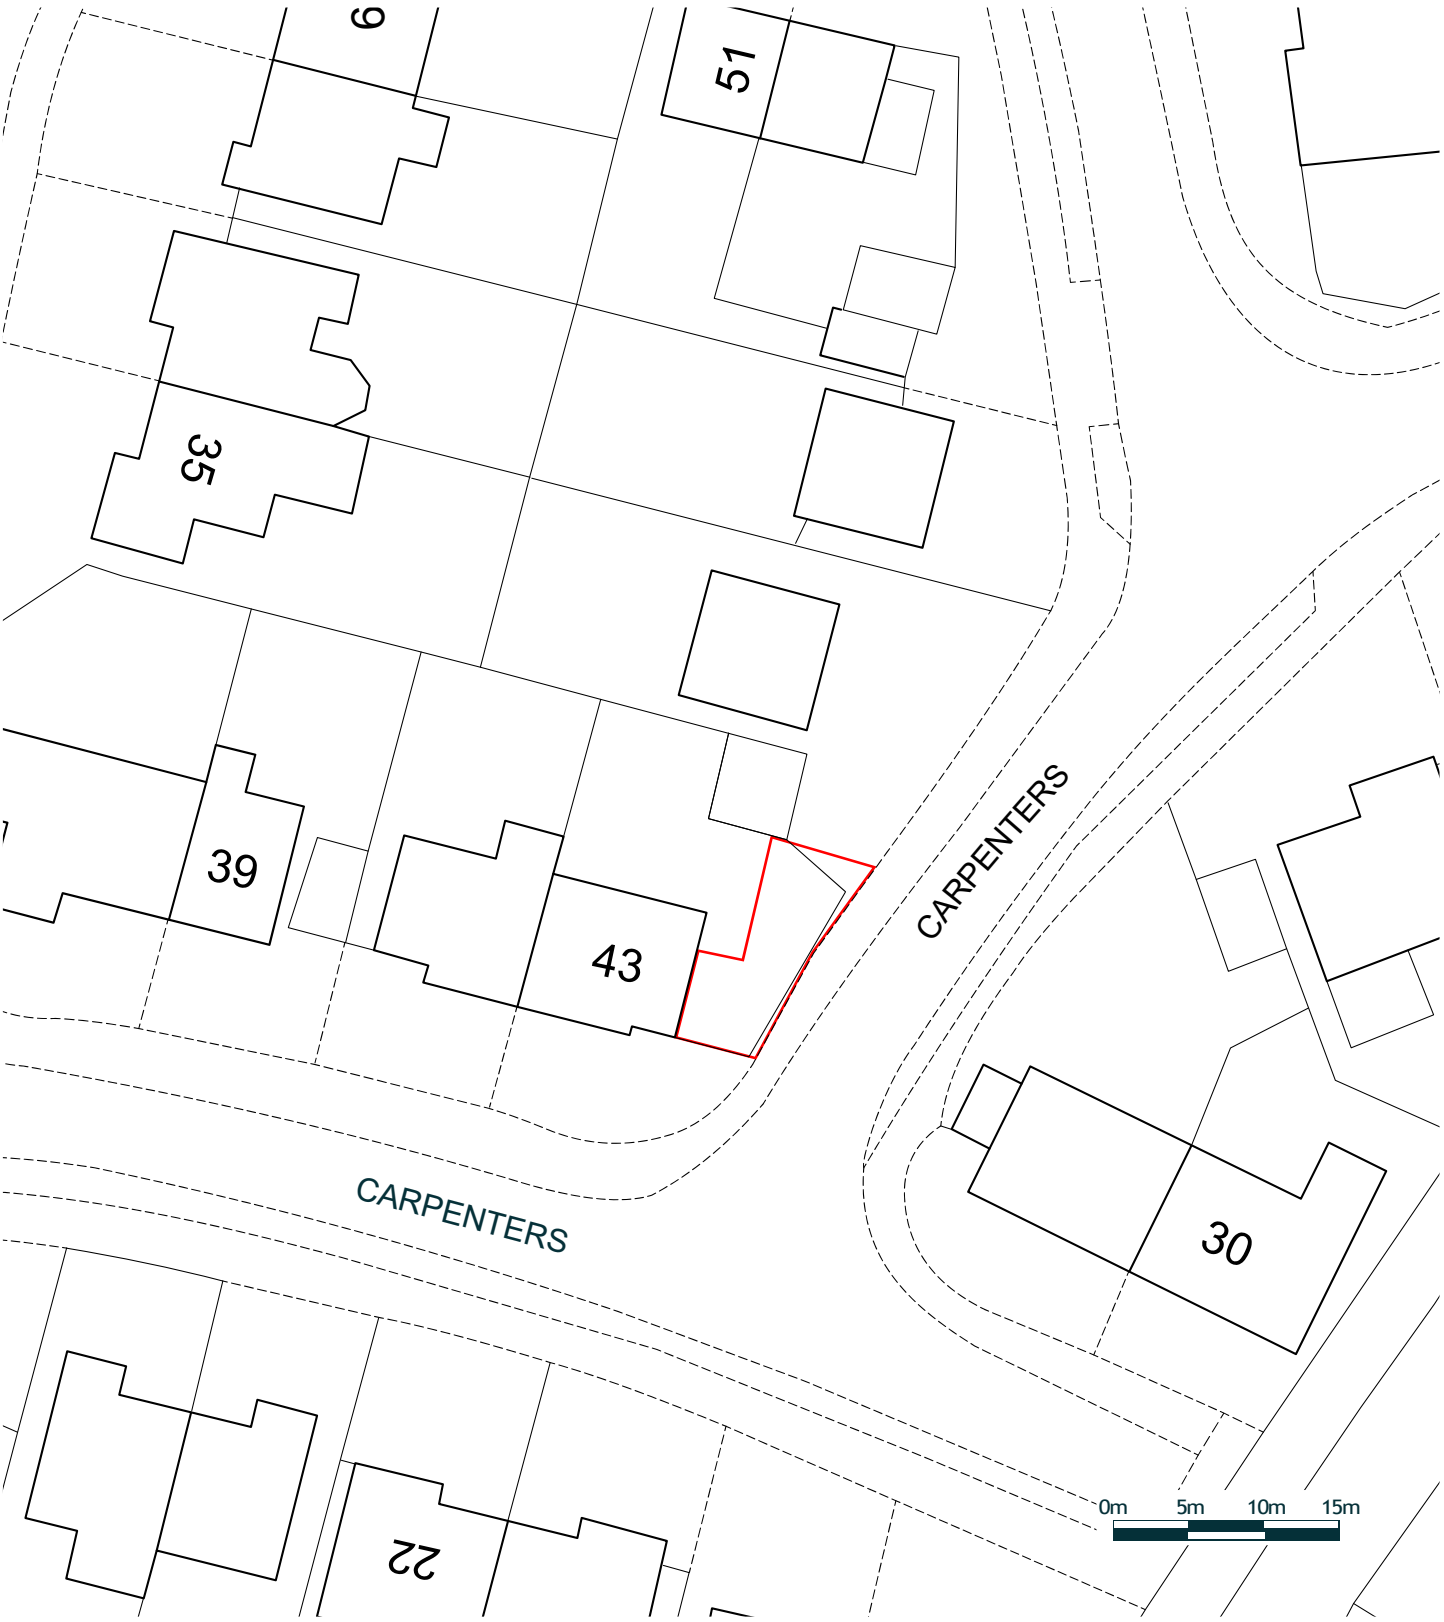

PROPOSED SITE PLAN

43 Carpenters
BILLINGSHURST
RH14 9RA

Scale @ A4 : 1:500

Plan No. : RA_SLP05a

RAPLEYS

rapleys.com
0370 777 6292

This map is for identification purposes only and should not be relied upon for accuracy.
© Crown copyright and database rights 2024. OS Licence No. 100004619

LONDON
BIRMINGHAM
BRISTOL
CAMBRIDGE
EDINBURGH
HUNTINGDON
MANCHESTER