

Proposed South Elevation 1:100

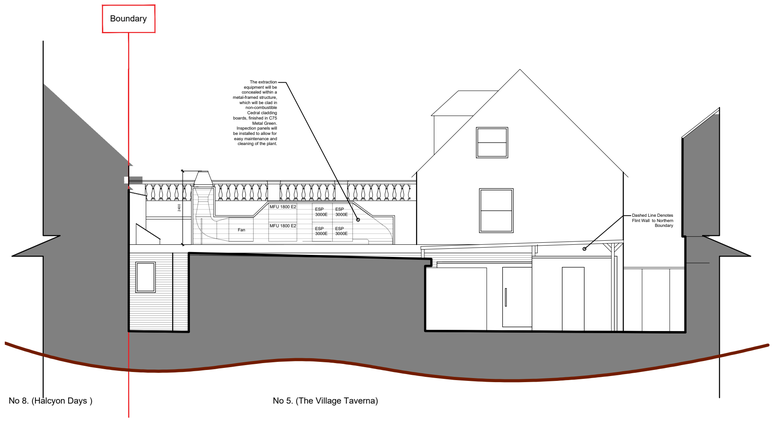

Proposed North Elevation 1:100

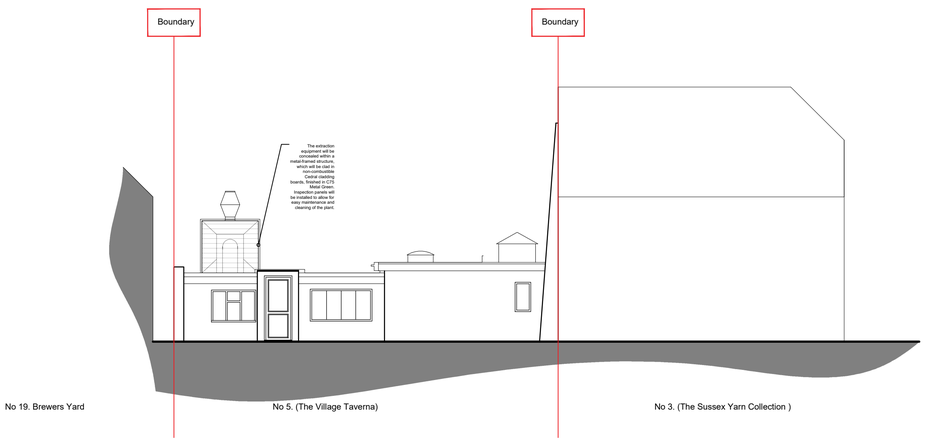

Proposed East Elevation 1:100

1 0 1 2 3 4 5

Scale Bar 1:50

Proposed Roof Plan 1:100

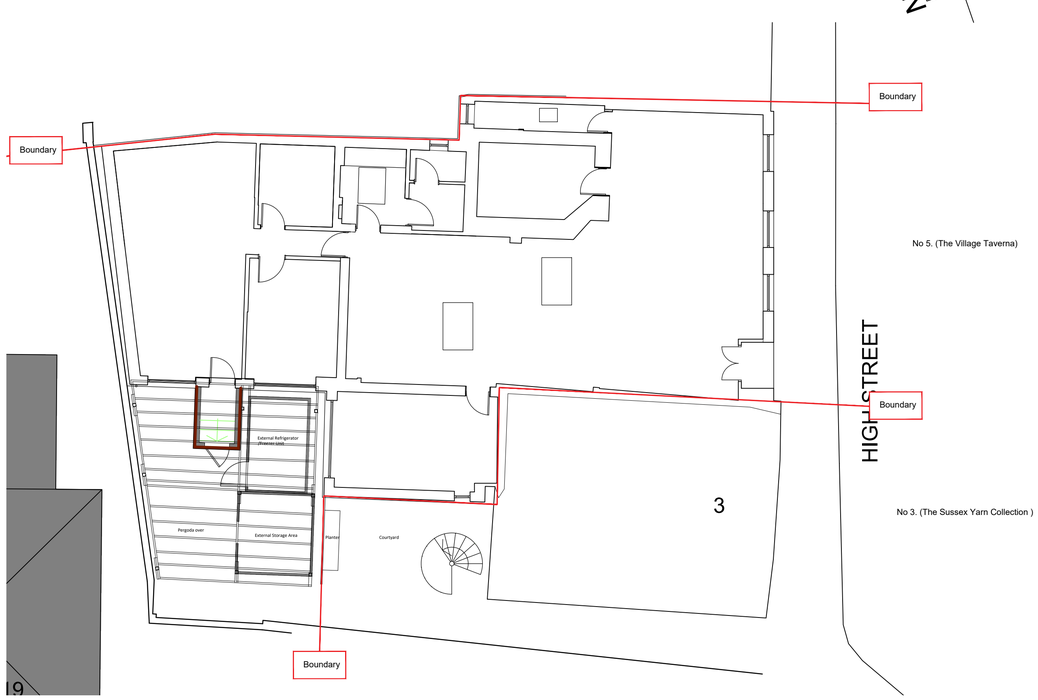

Proposed Ground Floor Plan 1:100

NOTES

- do not scale off this drawing except for planning purposes
- check all dimensions on site before any work is commenced
- all goods materials and workmanship must conform with current building regulations, british standards and codes of practice
- copyright of this drawing is retained by the architect and it must not be reproduced without written consent

CLIENT
Mrs I Michna-Altunatmaz

JOB TITLE
The Village Taverna
5 The High Street
Storrington
West Sussex
RH20 4DU

DRAWING TITLE
Proposed Elevations and Plans

DRAWING STATUS
Planning

Scale 1:50@A1

DATE SCALE