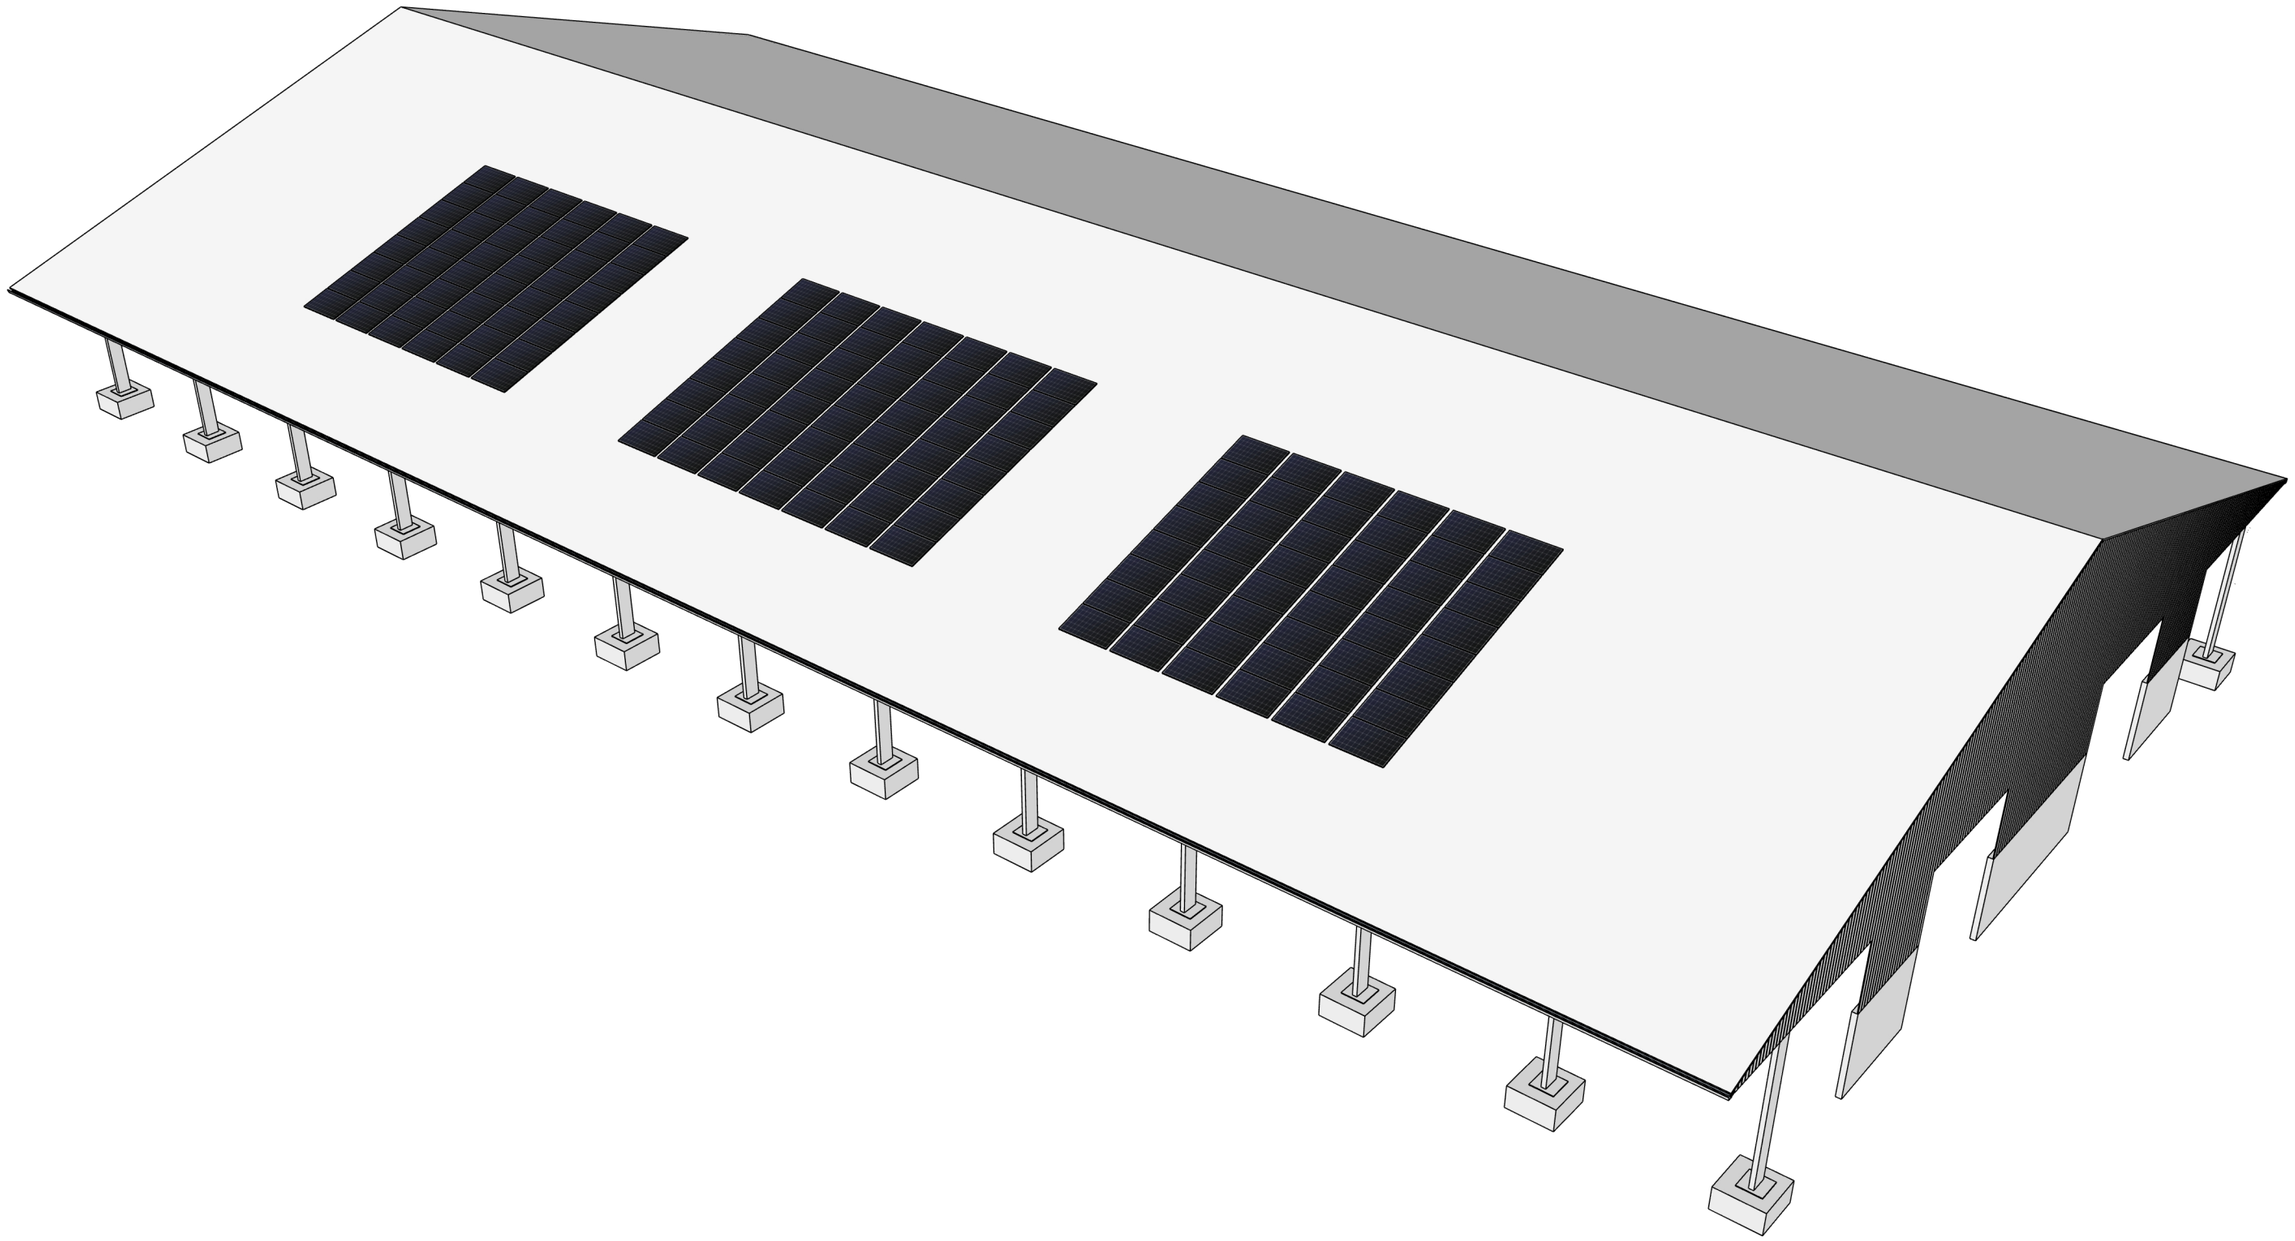

Watt Energy Saver

Watt Energy Saver Ltd.
support@wattenergysaver.co.uk
08454757710

REV	DESCRIPTION	DATE
2	REVISION UPDATED.	13/03/2025
1	PV LAYOUT REVISED.	07/03/2025
0	ISSUED FOR APPROVAL	10/01/2025

PURPOSE OF ISSUE: FOR APPROVAL	SCALE @ A3: 1:NTS	PROJECT: CCG BRINSBURY COLLEGE	SHEET TITLE: ISO VIEW
BIM REFERENCE	BIM STATUS		
DRAWN: OS	CHECKED: R.H		DRAWING NO.: WES1478-E-41-01 / REVISION: 2