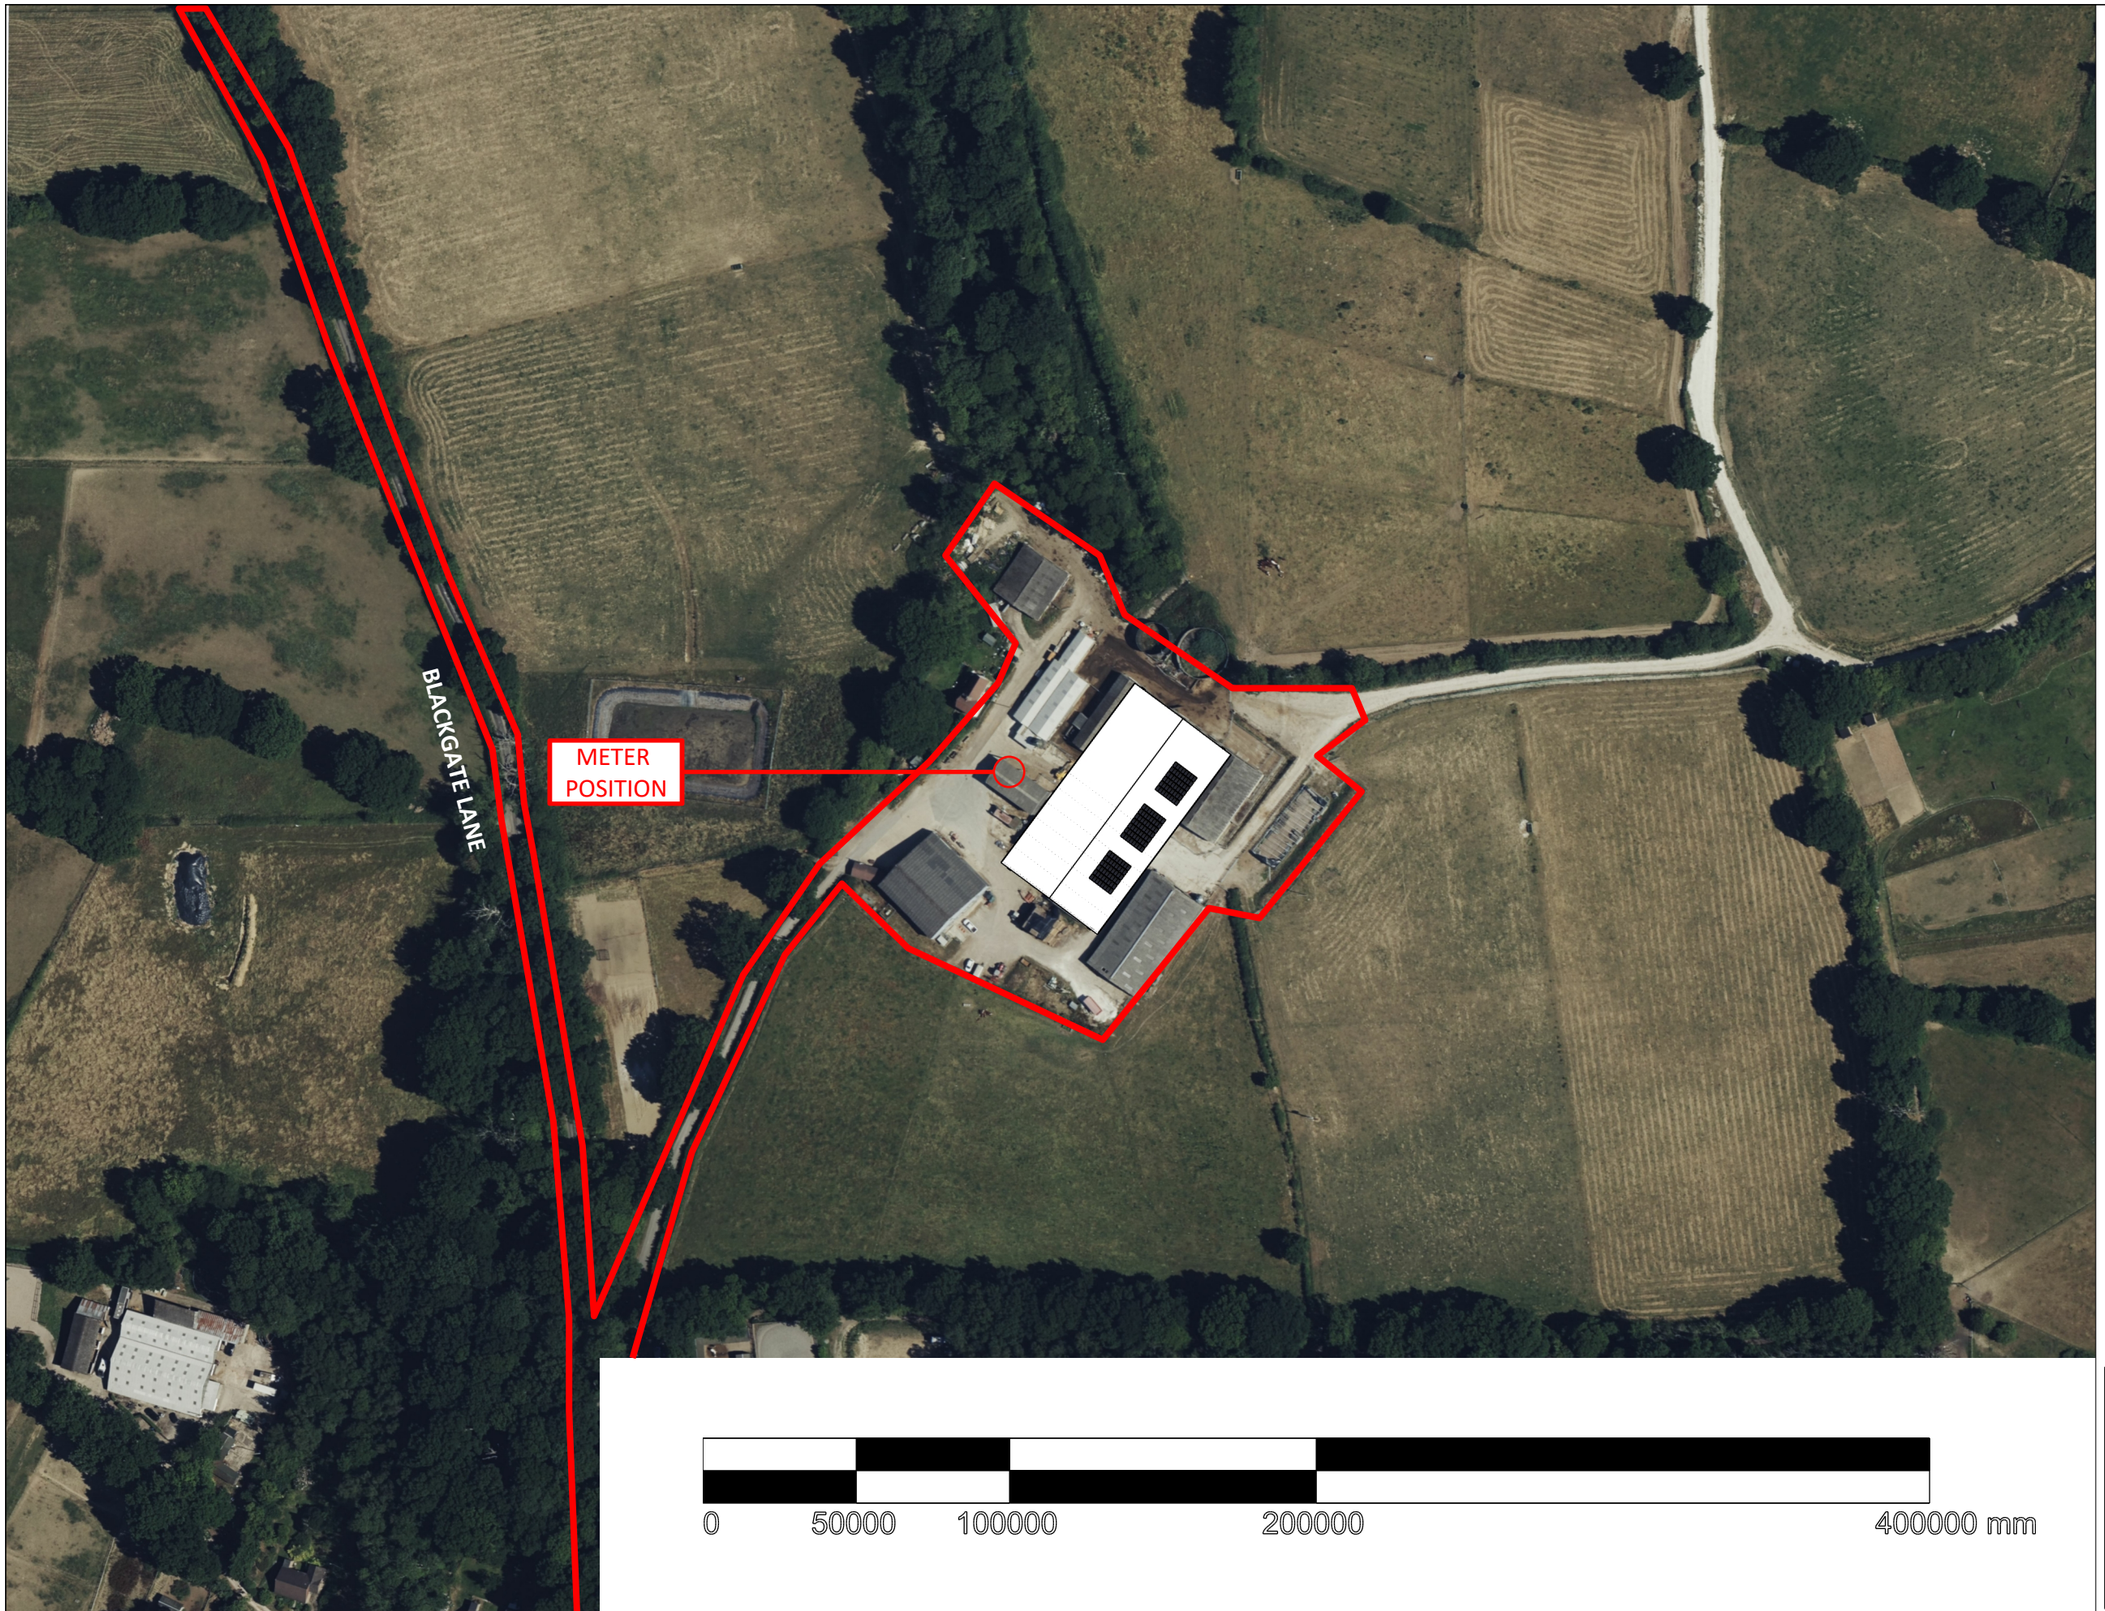

ADDRESS:
Stablebarn Farm,
Blackgate Lane,
Pulborough,
West Sussex,
RH20 1DD

OS GRID REFERENCE:
TQ 05646 22020

OS GRID 6 FIGURE:
TQ056220

OS COORDINATES:
505646 , 122020

WGS84 COORDINATES:
50.987899 , -0.49619526

WHAT 3 WORDS:
weedy.orders.tangling

SITE BOUNDARY:

0 50000 100000 200000 400000 mm

SITE LOCATION

N

Watt Energy Saver

Watt Energy Saver Ltd.
support@wattenergysaver.co.uk
08454757710

REV	DESCRIPTION	DATE
2	REVISION UPDATED AND NOTE ADDED STATING PV DURATION.	13/03/2025
1	PV LAYOUT REVISED.	07/03/2025
0	ISSUED FOR APPROVAL	10/01/2025

PURPOSE OF ISSUE: FOR APPROVAL
SCALE @ A3: 1:2000
BIM REFERENCE:
BIM STATUS:
DRAWN: OS
CHECKED: R.H
PROJECT: CCG BRINSBURY COLLEGE
SHEET TITLE: SITE PLAN
DRAWING NO.: WES1478-E-40-01
REVISION: 2