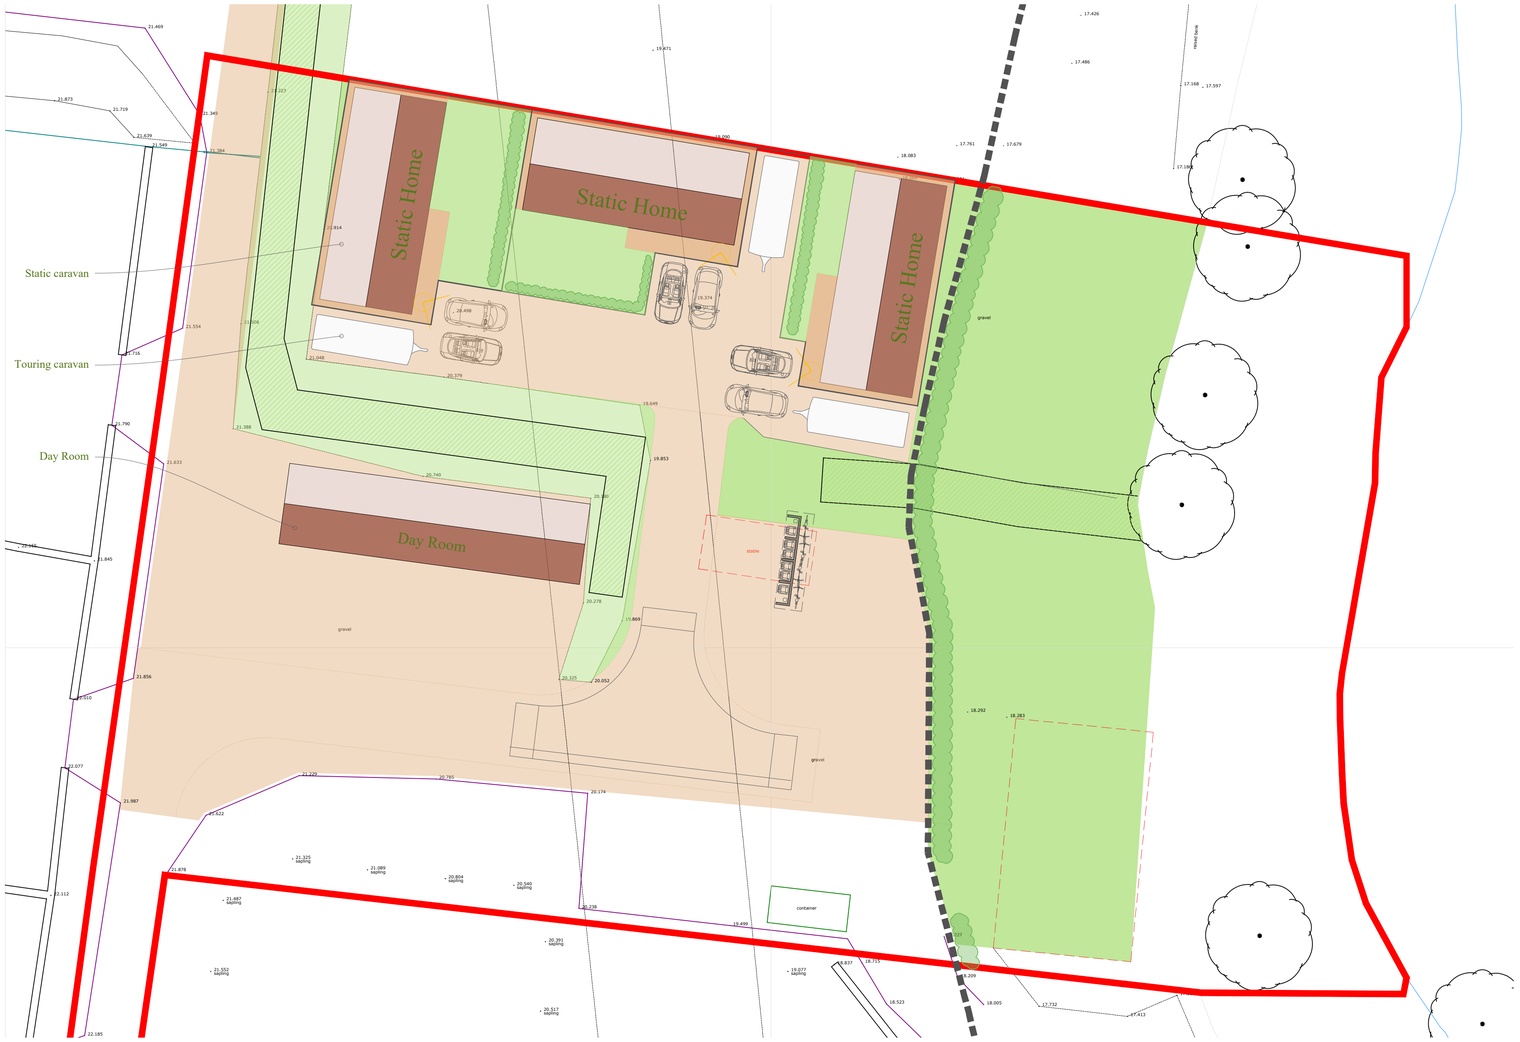

Block Plan
1:200 | PROPOSED



Touring Caravan - Floor Plan
1:100 | PROPOSED



Static Caravan - Floor Plan
1:100 | PROPOSED



Day Room - East
1:100 | PROPOSED



Day Room - West
1:100 | PROPOSED

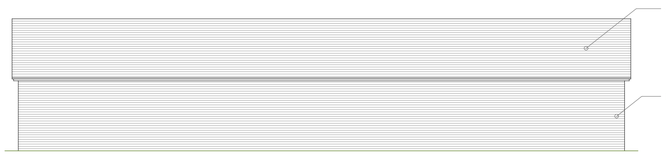

Day Room - North
1:100 | PROPOSED



Day Room - South
1:100 | PROPOSED

Day Room - Ground Floor
1:100 | PROPOSED

MANORWOOD
building on tradition

Suite 114
26 The Hornet
Chichester
West Sussex
PO19 7BB

tel: 01243 201 102
email: enquiries@manorwood.co.uk
web: www.manorwood.co.uk

This drawing is the copyright of Manorwood Construction Ltd.

Do not scale from this drawing.

Exemptions to copyright and scaling apply for Local Authority planning purposes only.

All dimensions must be checked on site prior to commencement of works.

Address
Pear Tree Farm, Furners Lane, Woodmancote, Henfield, BN5 9HX

Drawing
Site:

Block Plan

Scale @ A1
As Indicated

Drawn:	Issued:
20.12.2023	20.12.2023
Drawn By	Checked By
MD	BK

Job No.
200623_R1

Drawing No.
200623_R1_000

Revisions:
R.5.3 - Fence extended & field gate noted

Status
FOR COMMENT

N

1m @ 1:
50
100
200
500
1250