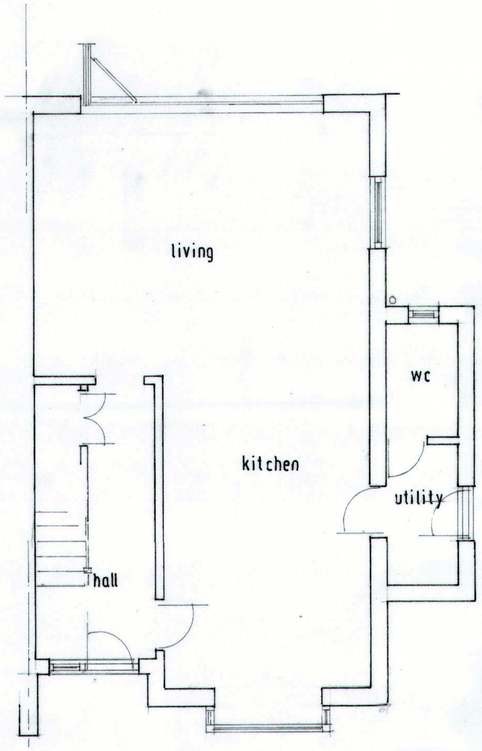

GROUND FLOOR PLAN.

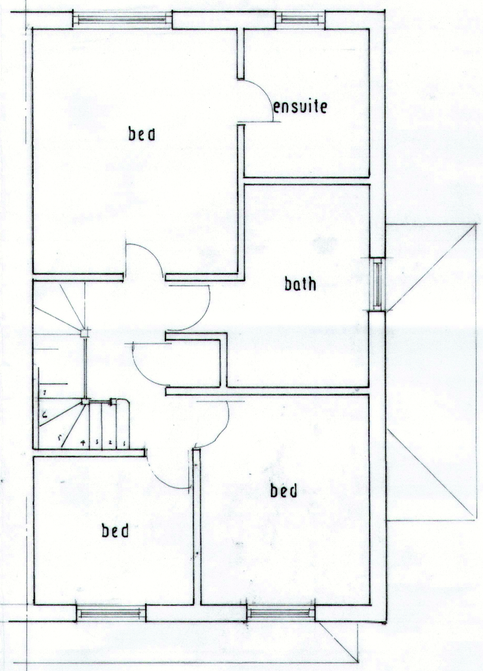

FIRST FLOOR PLAN.

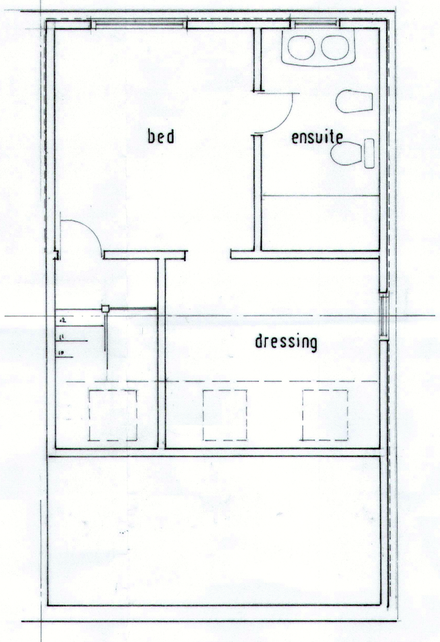

SECOND FLOOR PLAN.



PROPOSED ELEVATIONS:

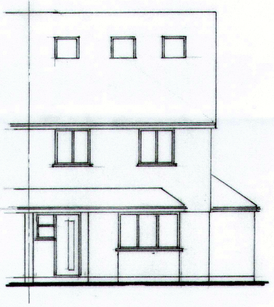

NORTH WEST.

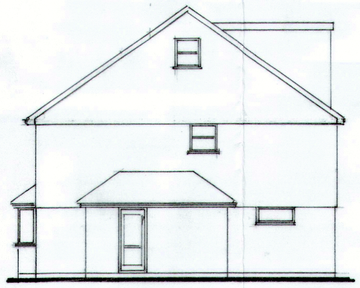

SOUTH WEST.

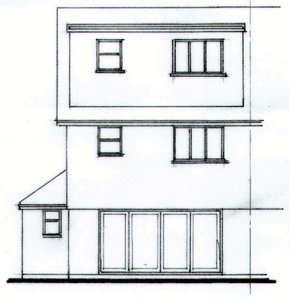

SOUTH EAST.

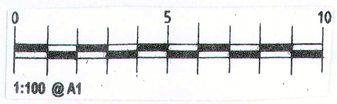

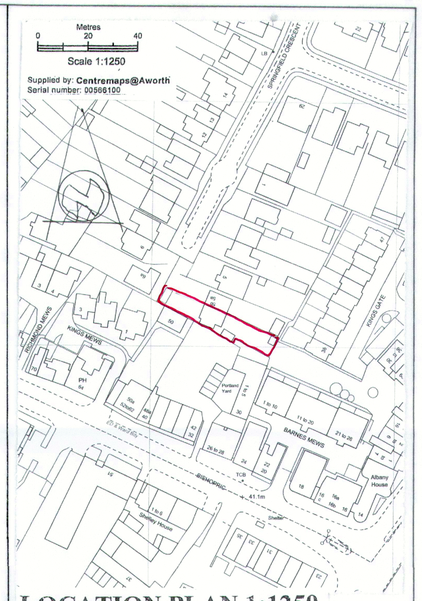

LOCATION PLAN 1:1250.

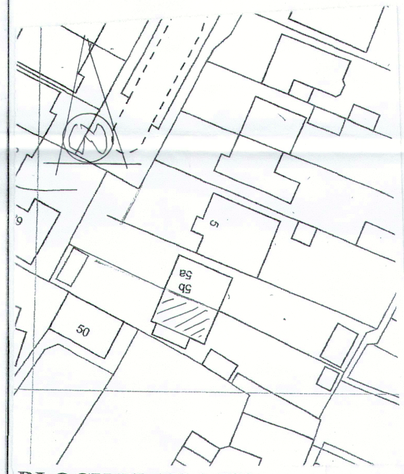

BLOCK PLAN 1:500.

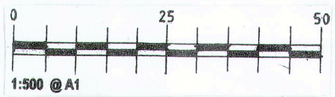

rev'n	date	details	by	chkd

ALAN RYRIE.

Telephone; 01293 452692.

contract

MR. & MRS. SWEATMAN,
5B, SPRINGFIELD CRESCENT,
HORSHAM.

LOFT CONVERSION.

scale 1:50, 1:100 date MAR 2024 by checked

job no.	drawing no.	rev.
	MS 01.	