


SITE PLAN - 1 - 500

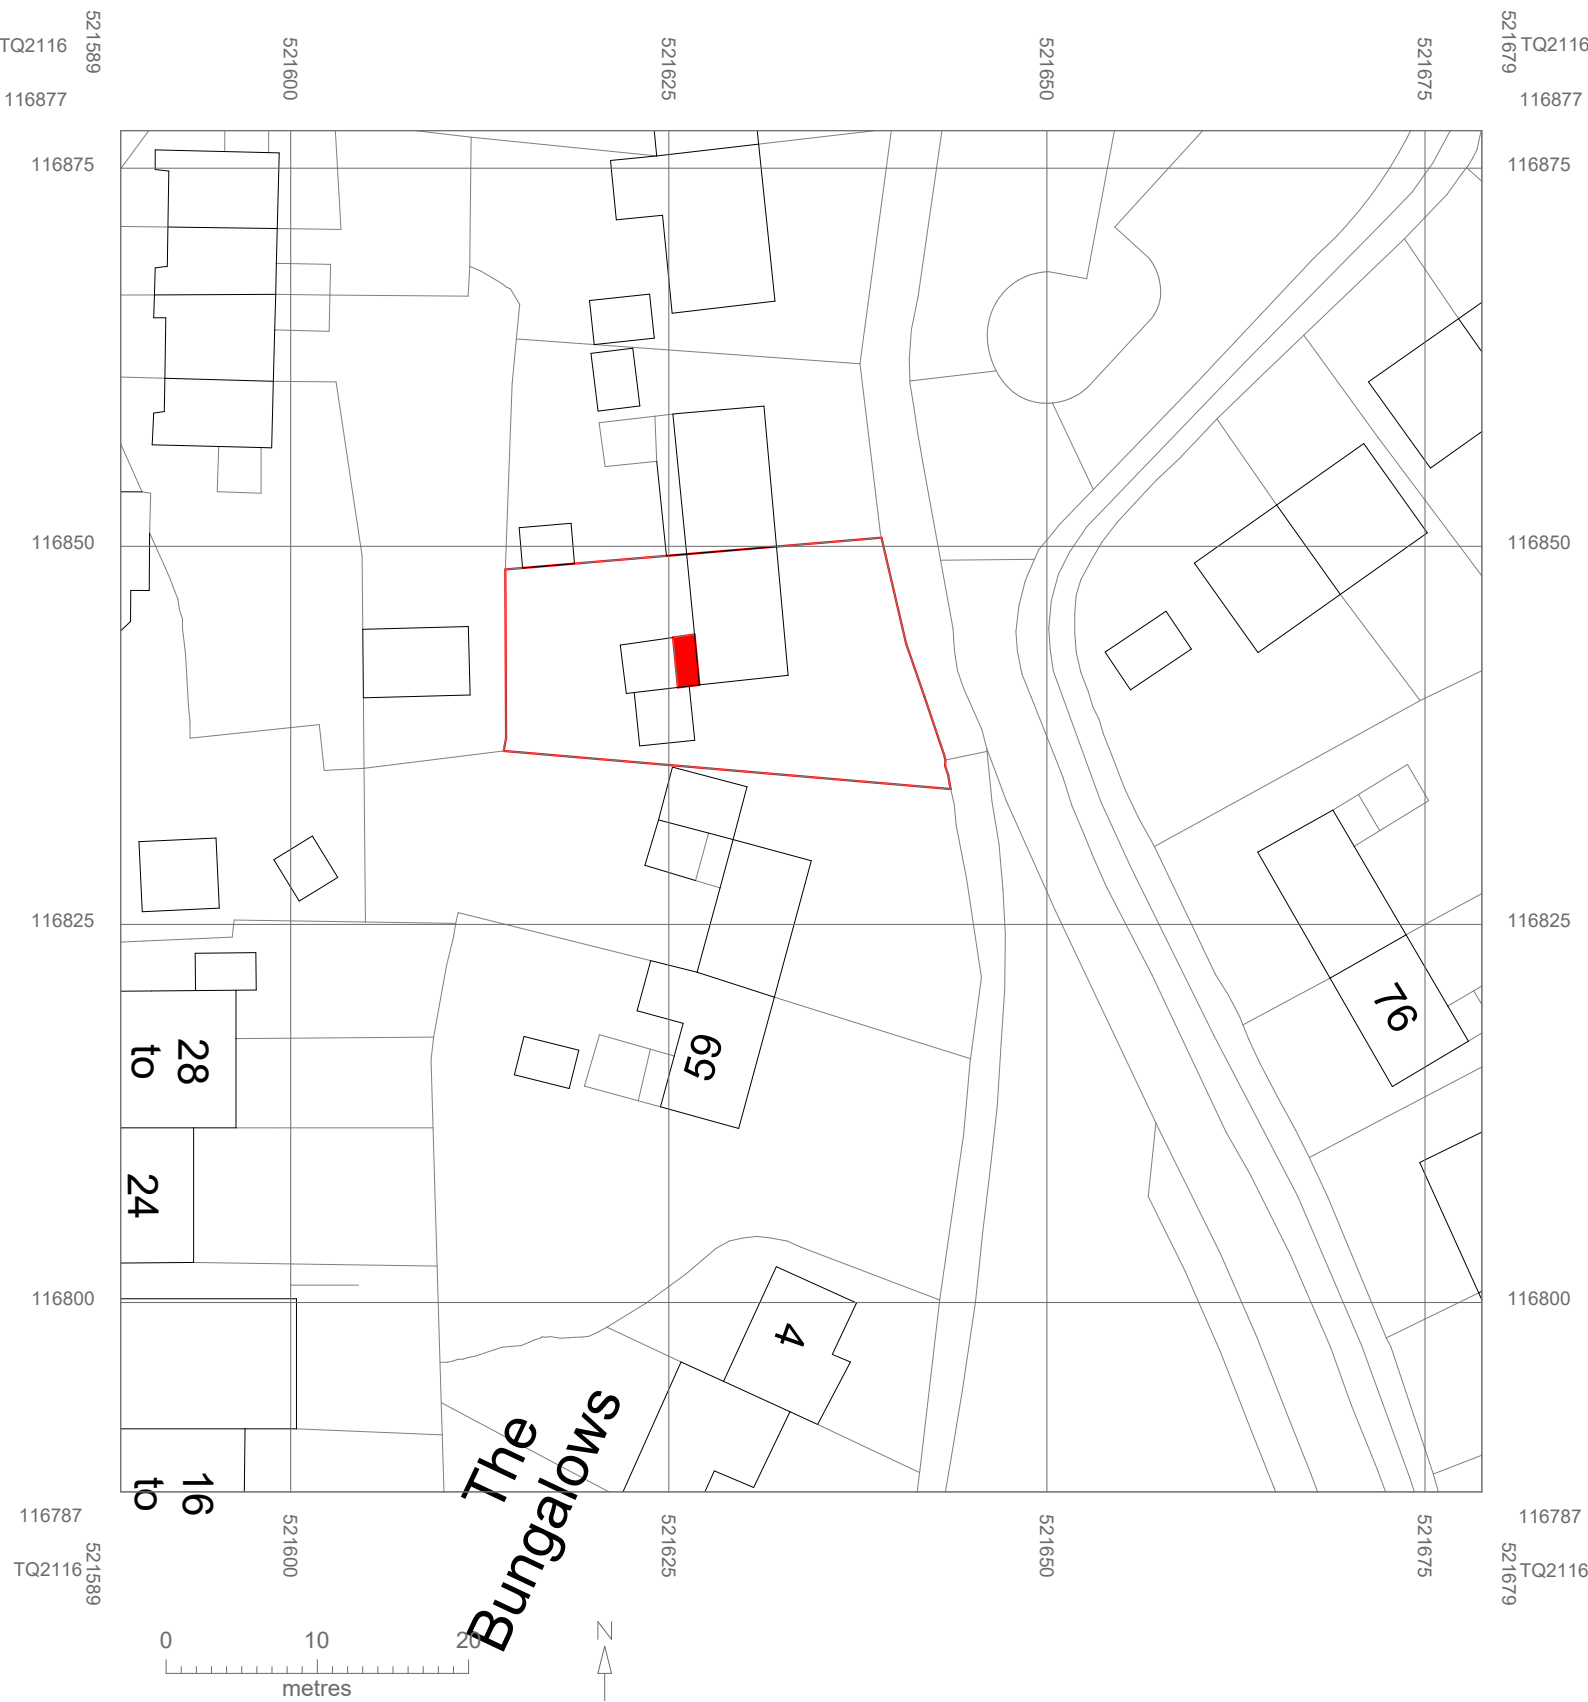

Client - James Abbott,

Address - 61 Wantley Hill Estate,
Henfield,
BN5 9JT

