

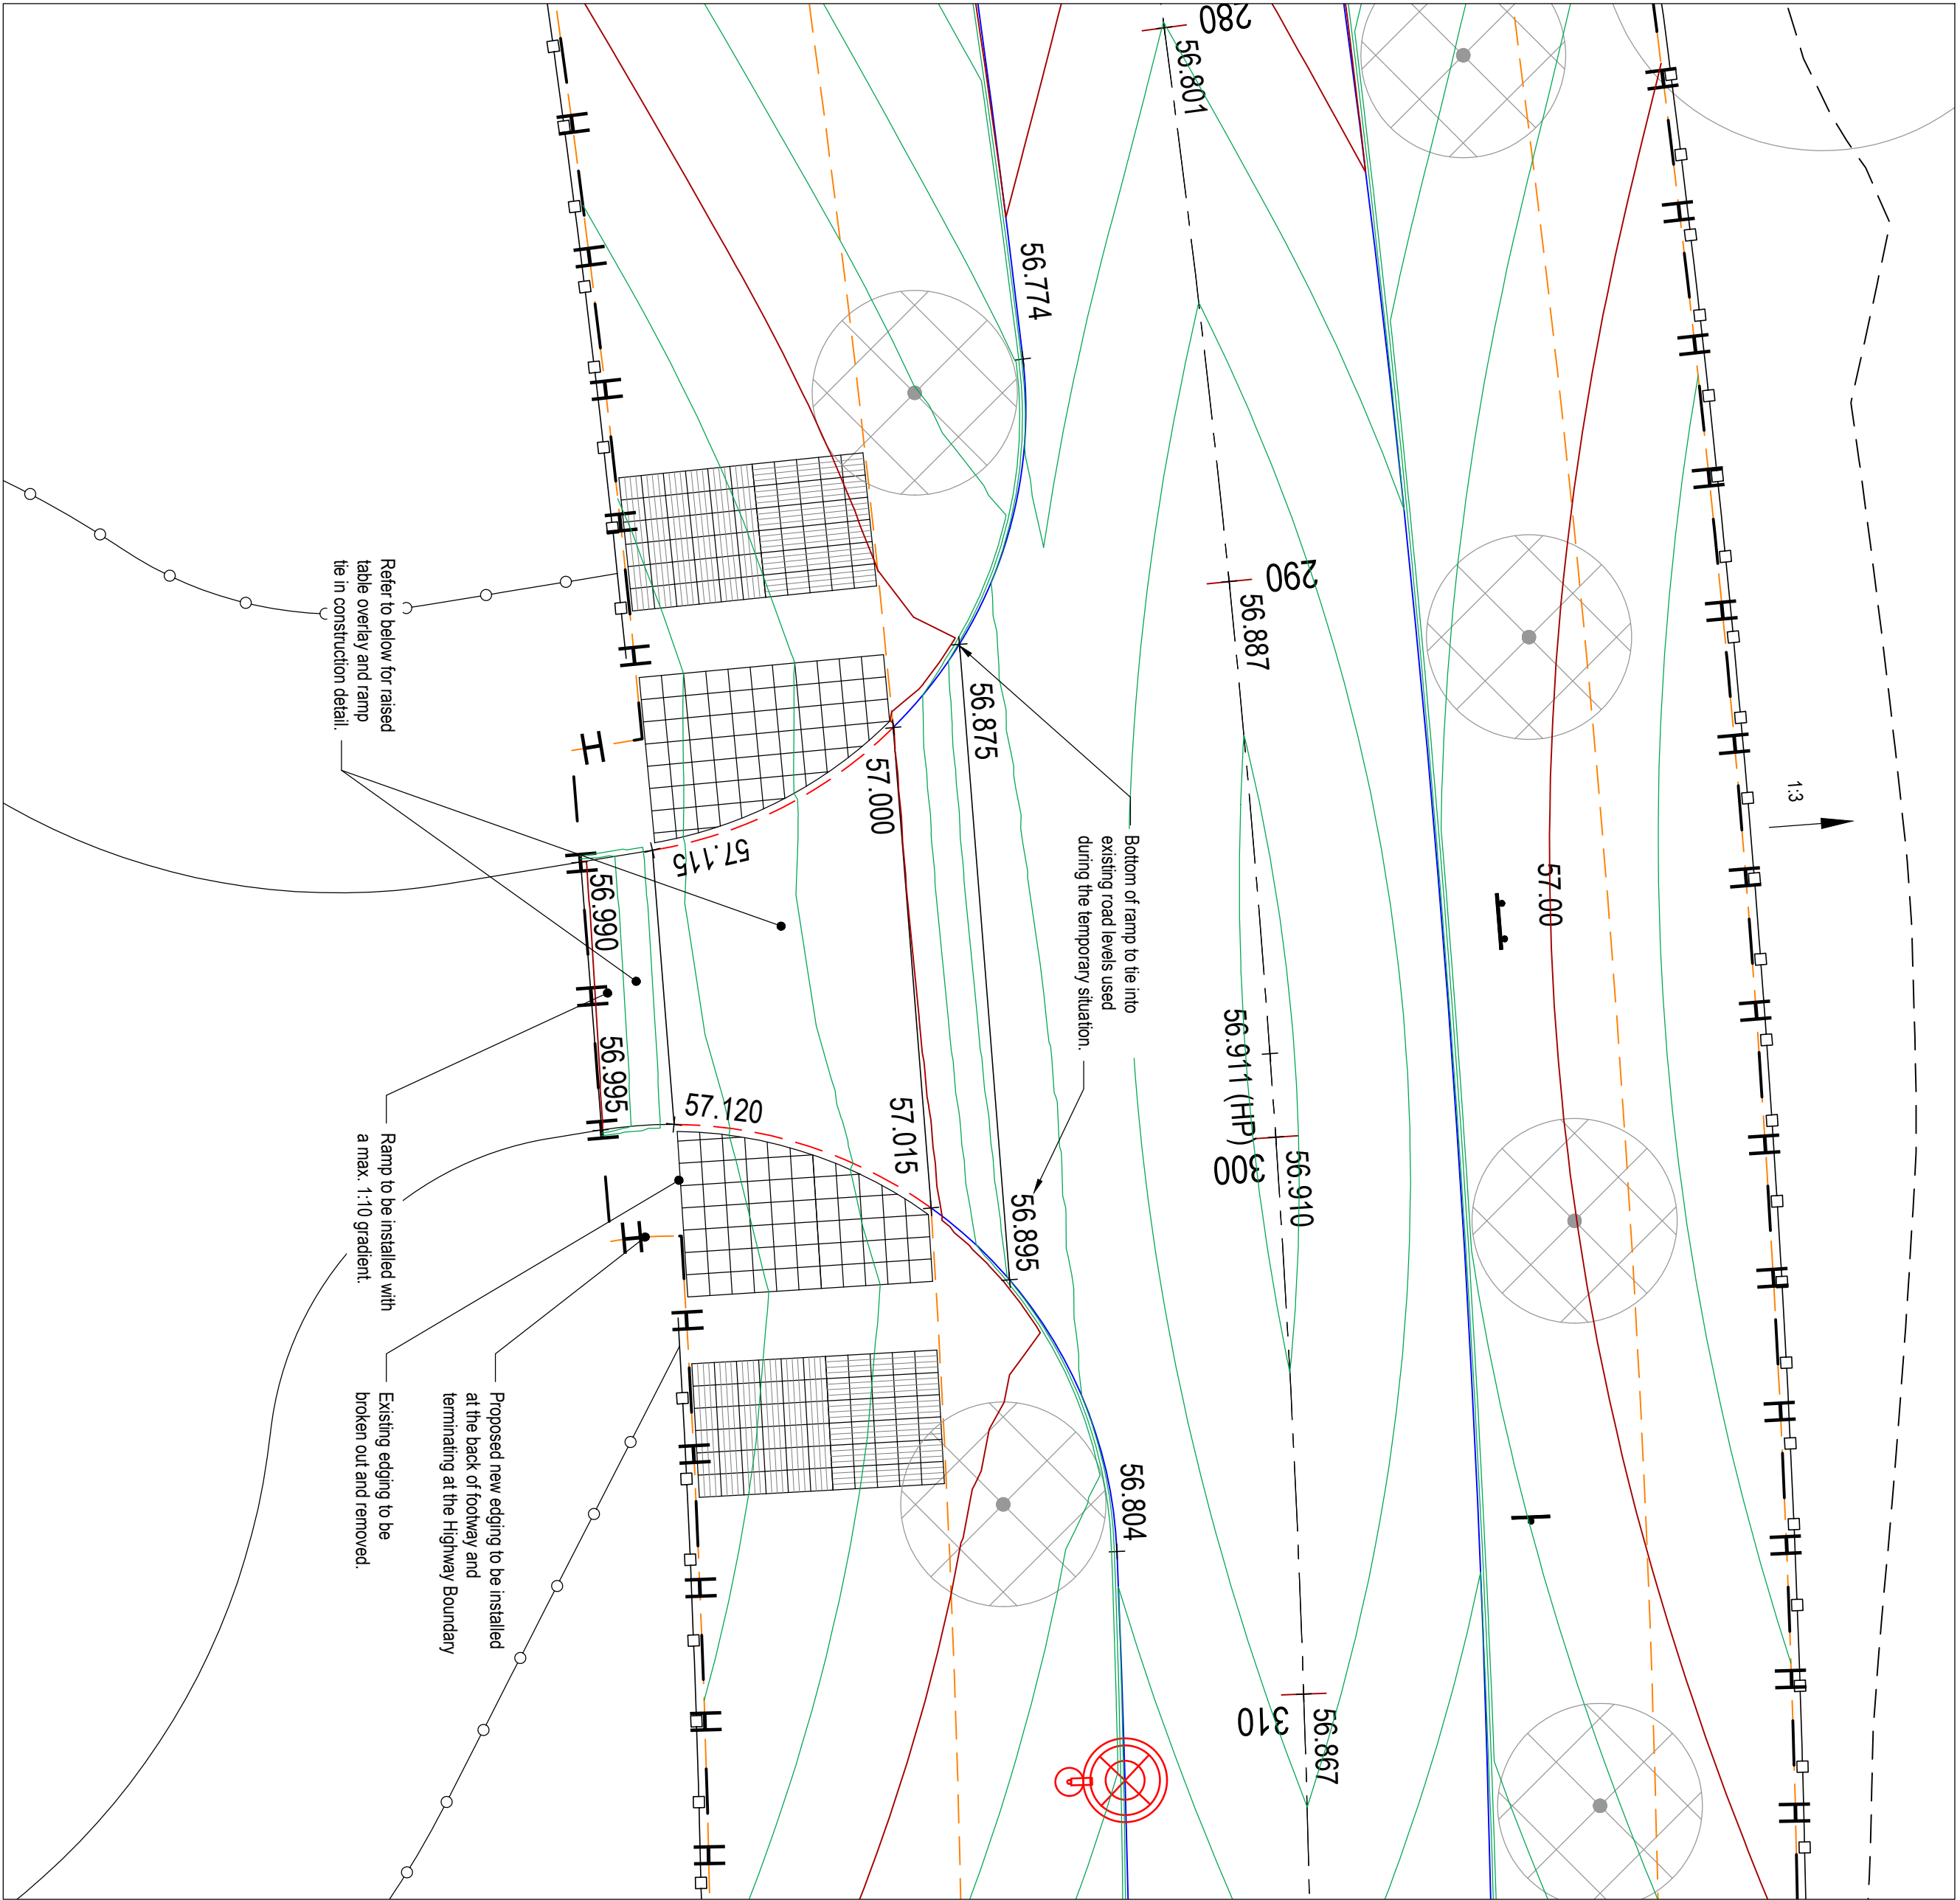


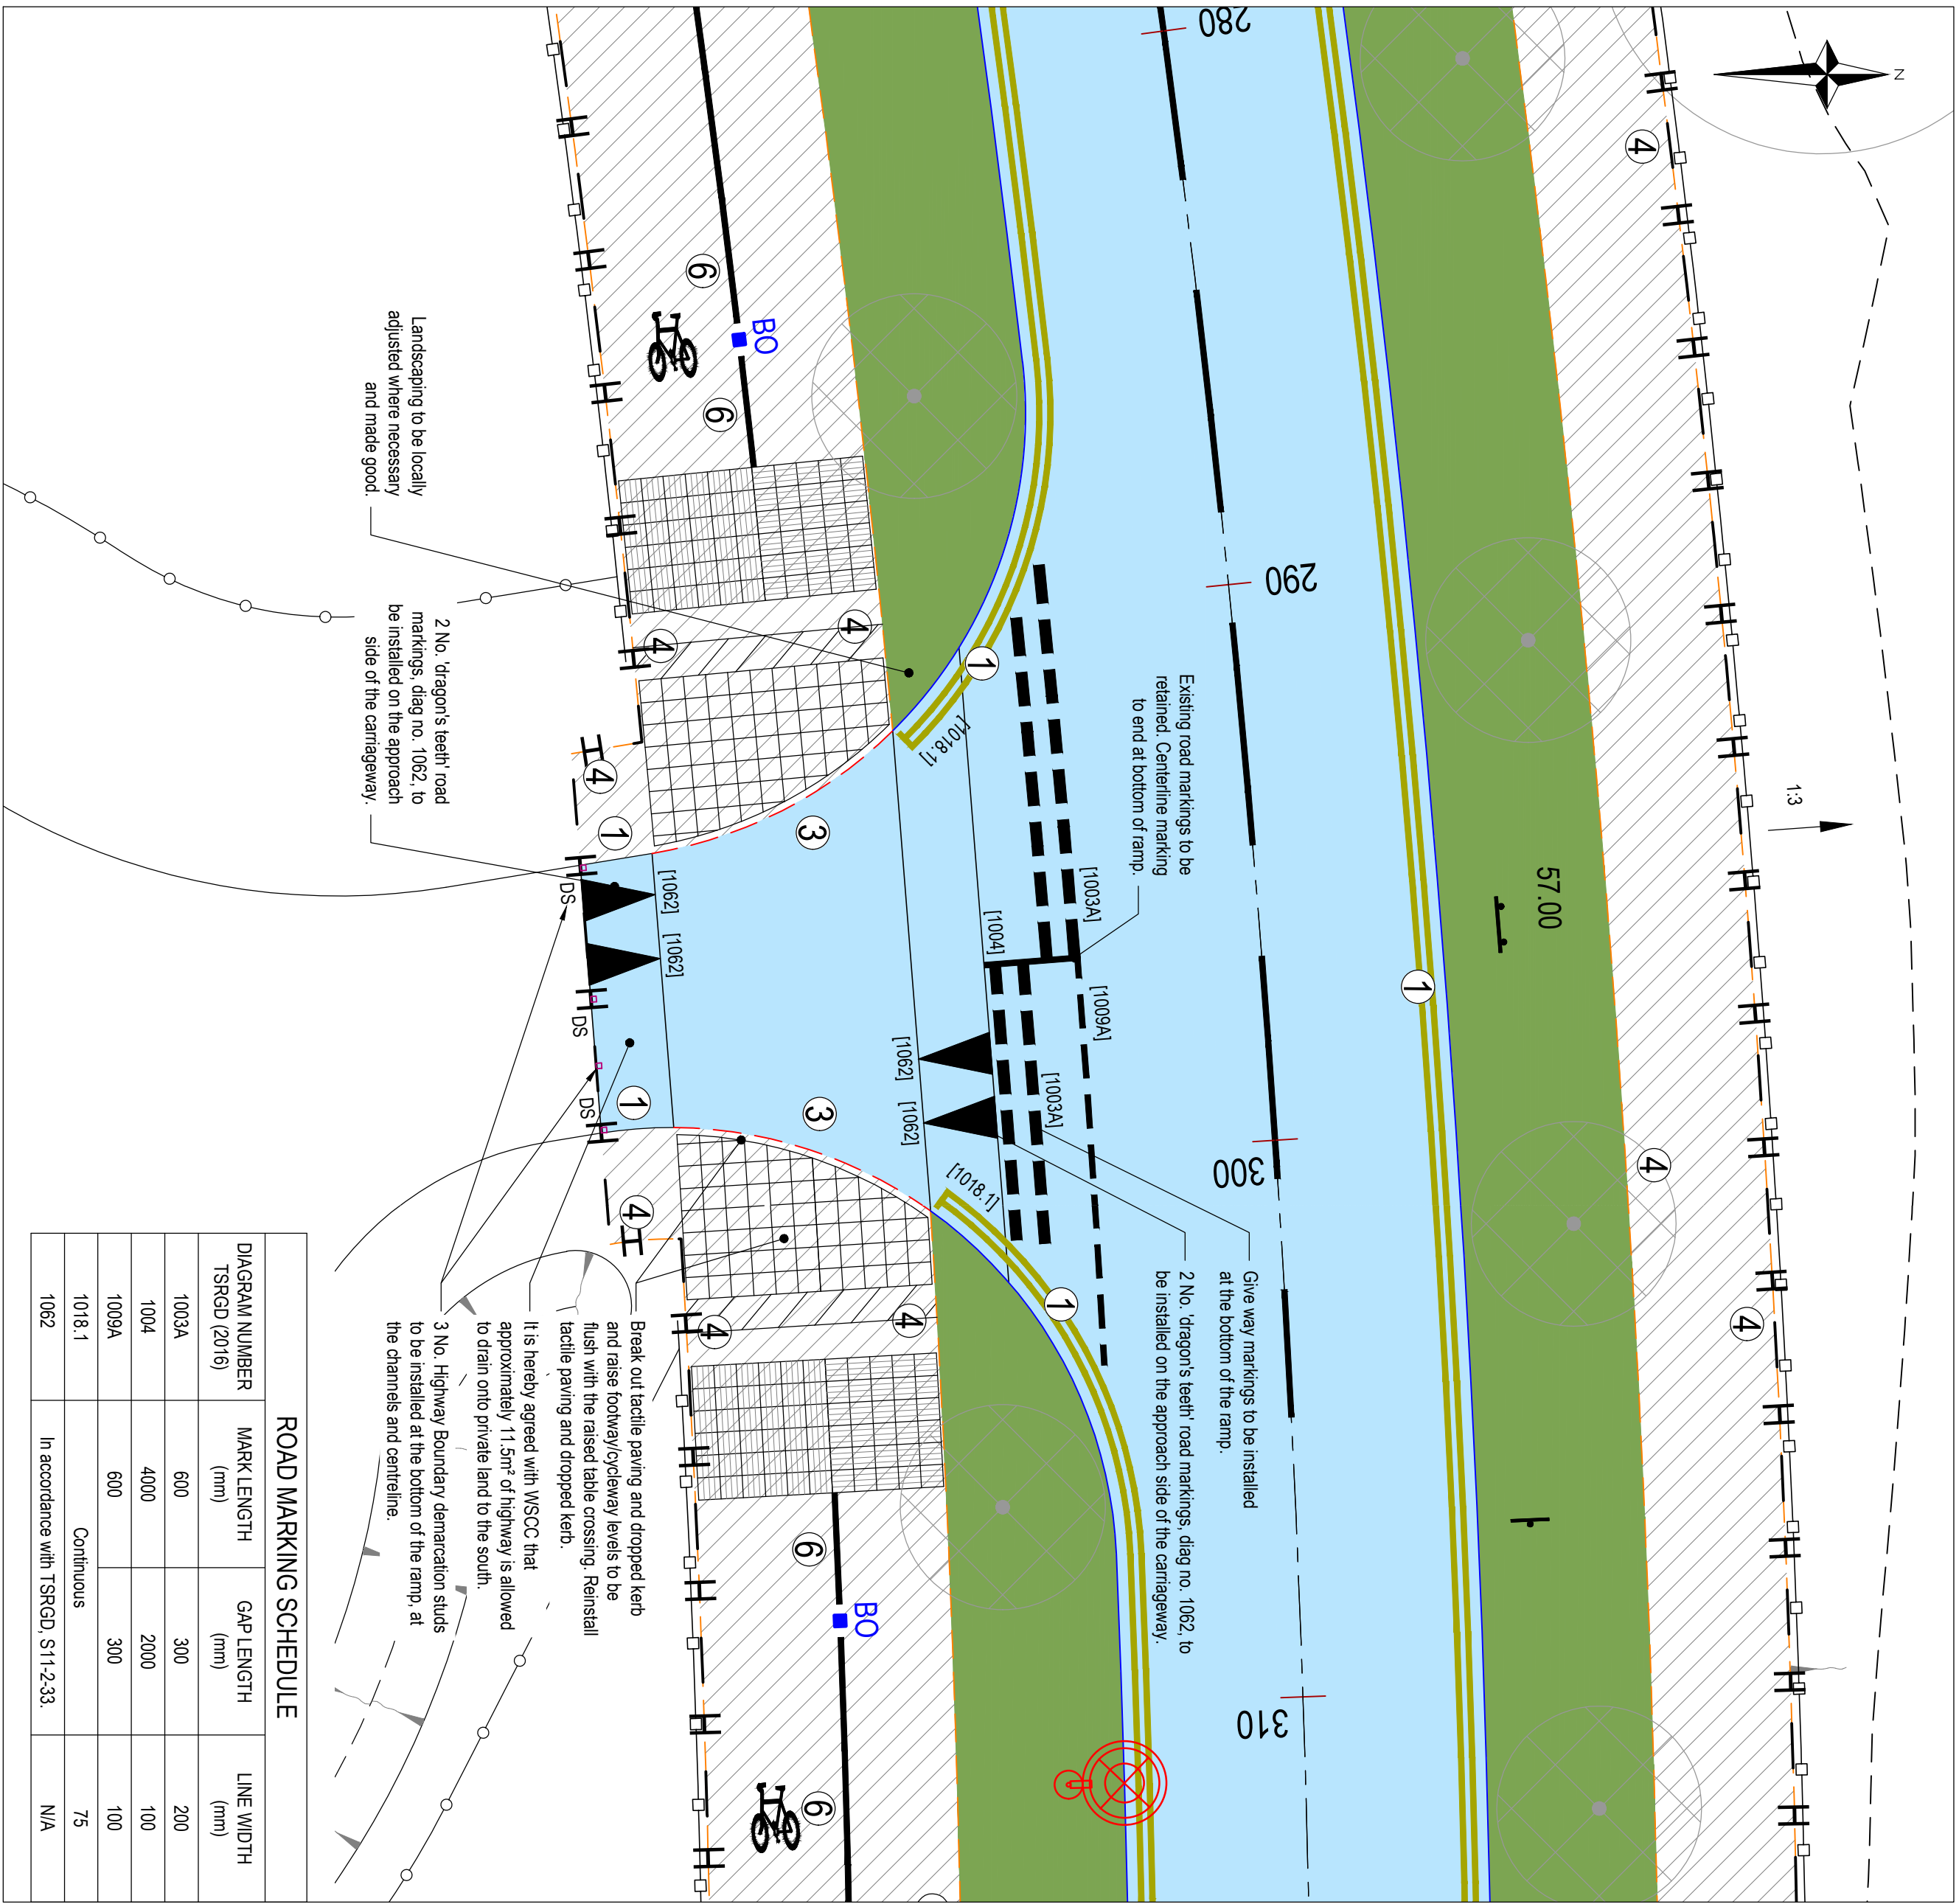

NOTES

1. All joints to be saw cut with clean and straight lines.
2. Exposed faces to be thoroughly cleaned with a black coat applied at the rate specified by the manufacturer, immediately prior to the laying of binder and surface courses.

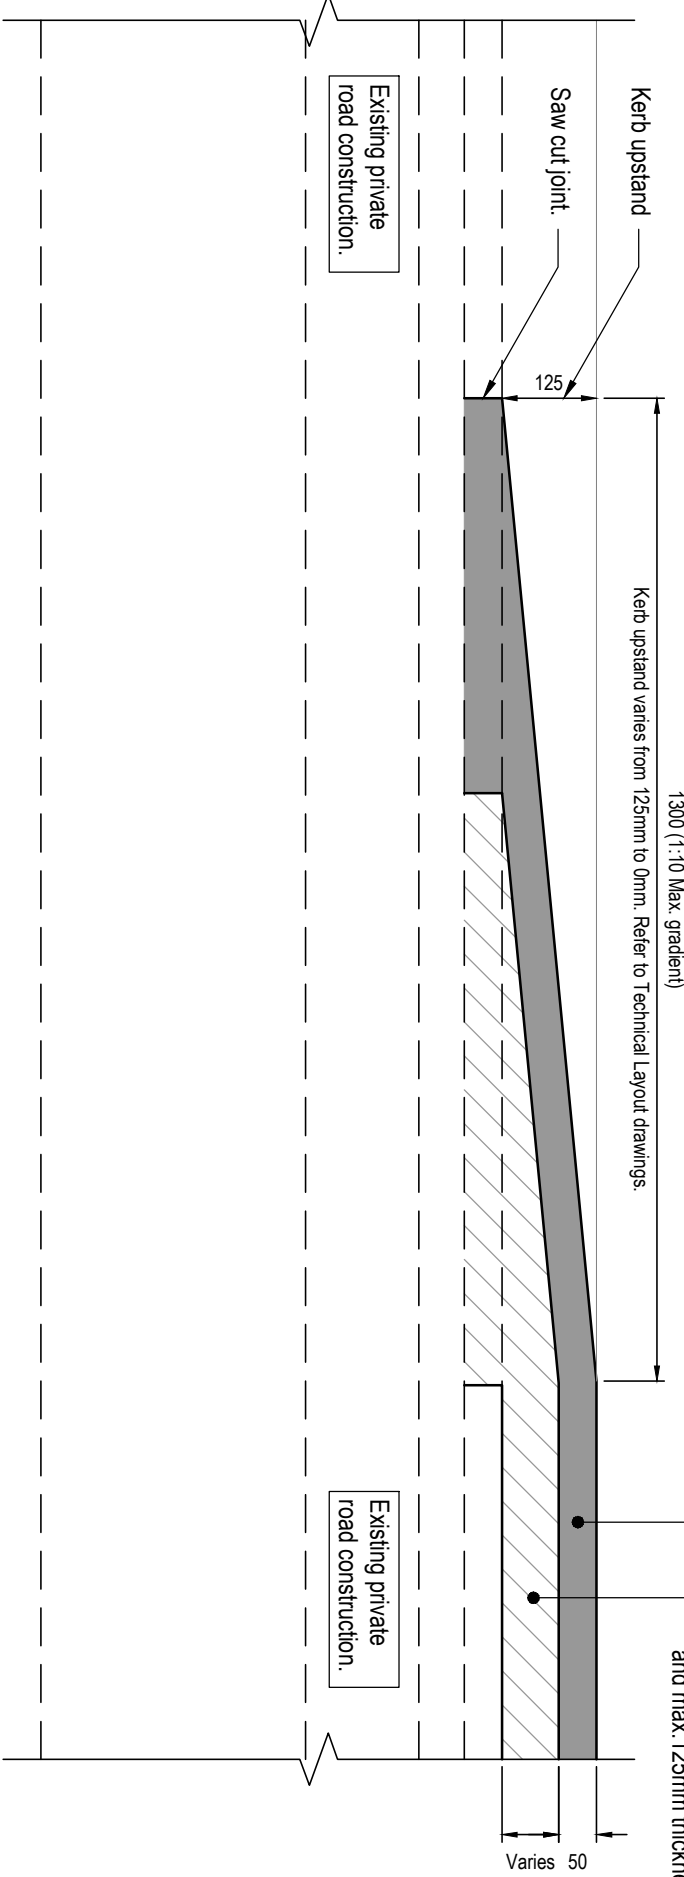

SURFACE FINISHES AND WHITE LINING

1:100 @ A1

ROAD MARKING SCHEDULE	MARK LENGTH (mm)	GAP LENGTH (mm)	LINE WIDTH (mm)
DIAGRAM NUMBER	TSRGD (2016)		
1003A	600	300	200
1004	4000	2000	100
1009A	600	300	100
1016.1	Continuous		75
1062	In accordance with TSRGD, S11-2.33.		N/A

50mm HRA 35/14 Surf. (as course to cl. B4.3 with 14.20mm pre-cast chipmugs. Refer to specification on WSCC standard detail S27838/21.

Binder course AC20 dense bn 40/60 acc to BS13106-1:2006 and BS5948/97. Thickness may vary to achieve design levels. 4mm, 60mm and max. 125mm thickness to be achieved.

RAISED CYCLEWAY / FOOTWAY CROSSING TYPICAL CONSTRUCTION DETAIL

1:10 @ A1

NOTES

1. This drawing is to be read in conjunction with all other drawings and specifications.
2. Any discrepancies found between information shown on this or any other drawing shall be reported to the Engineer immediately and prior to works commencing on site.
3. Dimensions shall be in accordance with the drawing unless otherwise stated.
4. Refer to Landscape Architects drawings for extent and details of soft landscaping and unscripted landscaping areas.
5. All adoptable highway works are subject to approval under S38 agreement by WSCC Highways.
6. It is the contractor's responsibility to arrange inspection by WSCC as highway authority for all adoptable highway works.
7. All capping materials should meet the requirement of either 60/4 or 60/5 or 60/6 or 60/