

Planning Drawings


Existing Layout

Scale 1 : 100 2000mm


Elevations Existing

Scale 1 : 100 2000mm

Planning Drawing Number - 151225

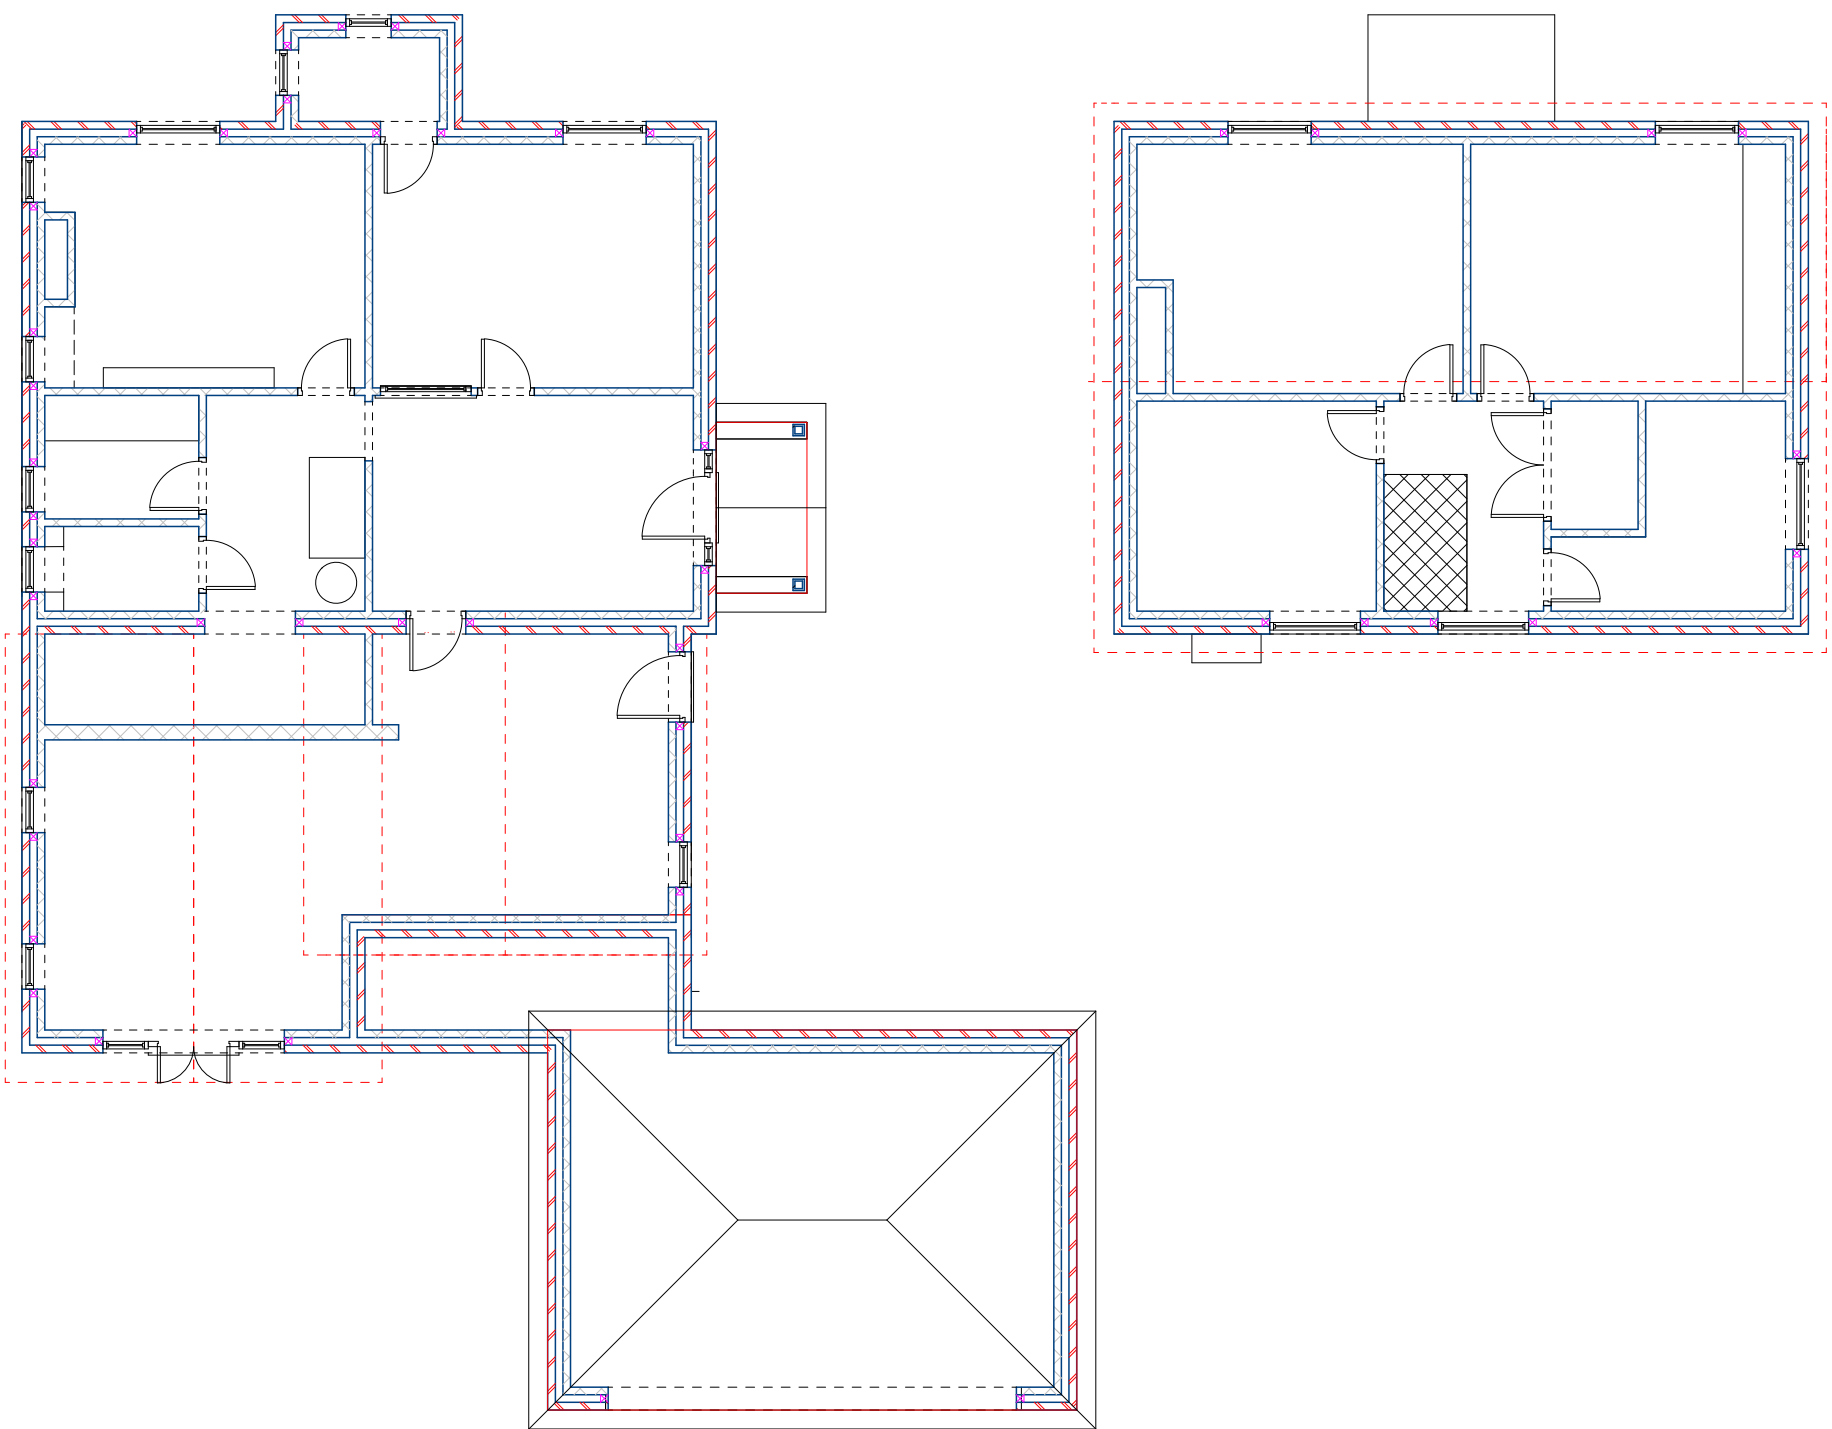

Proposed Level
2240
2224
Intermediate Floor
2581
Ground Floor Marking

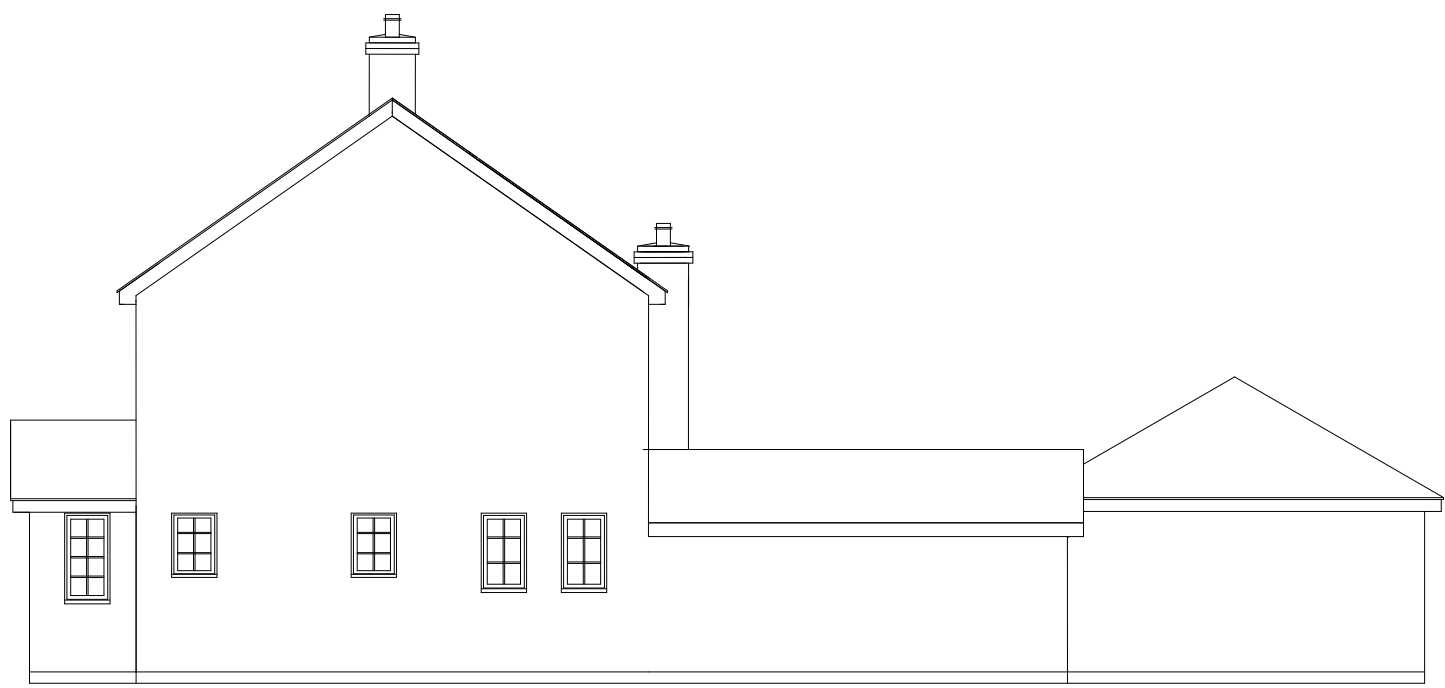

Proposed Level
2240
2224
Intermediate Floor
2581
Ground Floor Marking




Elevations Proposed

Scale 1 : 100 2000mm



Timber solid cladding

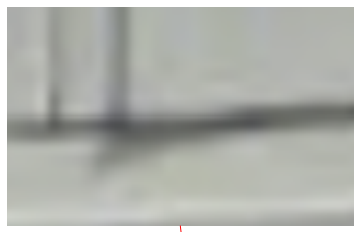

Window colour to match other windows

Material schedule

THIS IS NOT A WORKING DRAWING.

The information provided is either for client information, planning consideration or shows compliance under the building regulations. It does not purport to provide all the information necessary to carry out construction works and could be subject to variation in detail.

ALL MEASUREMENTS TO BE CHECKED ON SITENOTE. FITMENT SUPPLIERS SHOULD TAKE SITE MEASUREMENTS

Prior to commencement of work on site, dimensions and particulars should be checked and any discrepancies reported immediately to Jones projects Architectural. DO NOT SCALE.

Client - Adrian Brown

Address - Corner House,
Brighton Road,
Shermanbury,
Horsham,
RH13 8HB

Page Size - A1

2000mm



1. All Dimensions In Millimetres Unless Otherwise Stated
2. New Roof Tiles to match existing in type ,colour & face
3. New facing brickwork to match existing
4. The requirements of the party wall act should be observed
- 5.No part of the existing extension, including Foundations and gutters, should encroach the property boundary

© All drawings are copyrighted & copying or using electronic versions of the drawings without permission is copyright infringement.