


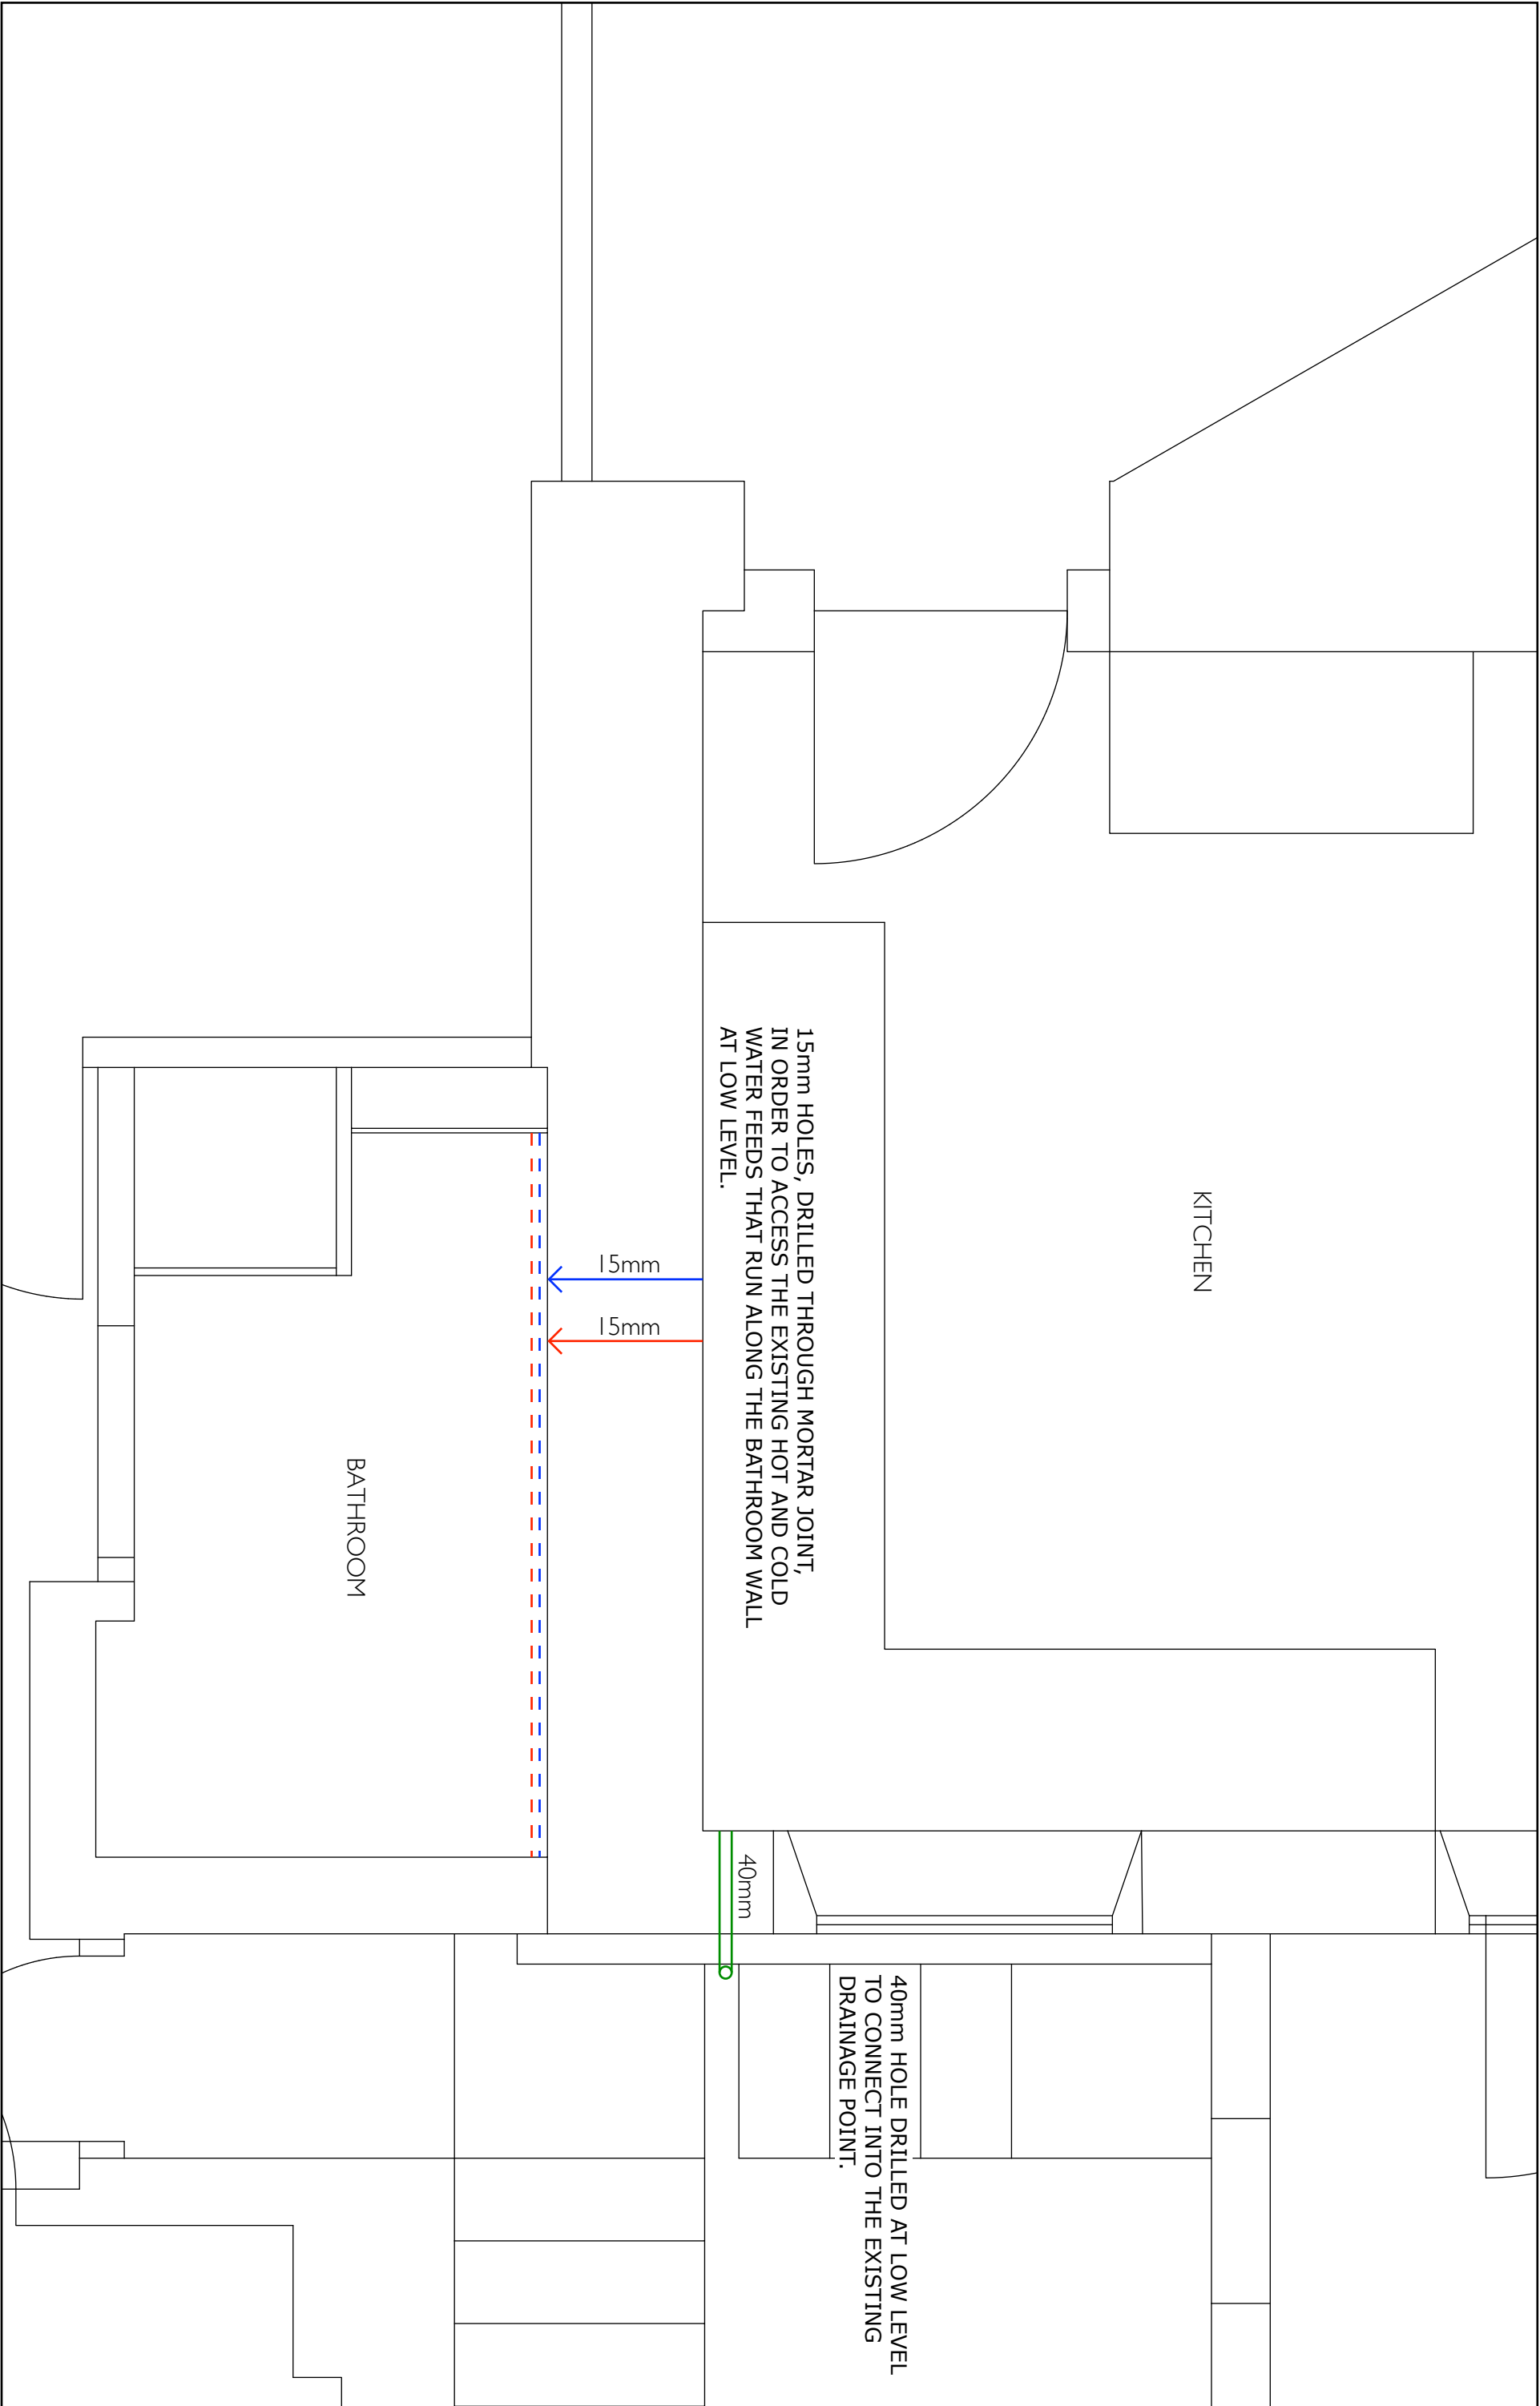

KITCHEN

15mm HOLES, DRILLED THROUGH MORTAR JOINT,
IN ORDER TO ACCESS THE EXISTING HOT AND COLD
WATER FEEDS THAT RUN ALONG THE BATHROOM WALL
AT LOW LEVEL.

15mm
15mm

40mm


40mm HOLE DRILLED AT LOW LEVEL
TO CONNECT INTO THE EXISTING
DRAINAGE POINT.

BATHROOM

1:20 GF PLAN

OLD TIMBERS, 84 HIGH STREET, STEYNING, BN44 3RD

ARCHITECTURE BY JAKE MCLEWEE BSC (HONS): ARCHITECTURAL TECHNOLOGY

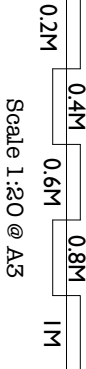

Scale 1:20 @ A3

REFERENCE / DATE

A 512-9

02/09/2025

ARCHITECTUREBYJAKE.CO.UK