
Copyright (c) 2024

NOTE:
The contractor is to check all site dimensions and levels before work starts and report any discrepancies.

This drawing must be read with and checked against all structural and other specialist drawings, specifications and bills of quantities. Report any discrepancies.

The contractor is to comply with all current British Standards and Building Regulations whether or not specifically stated on these drawings.

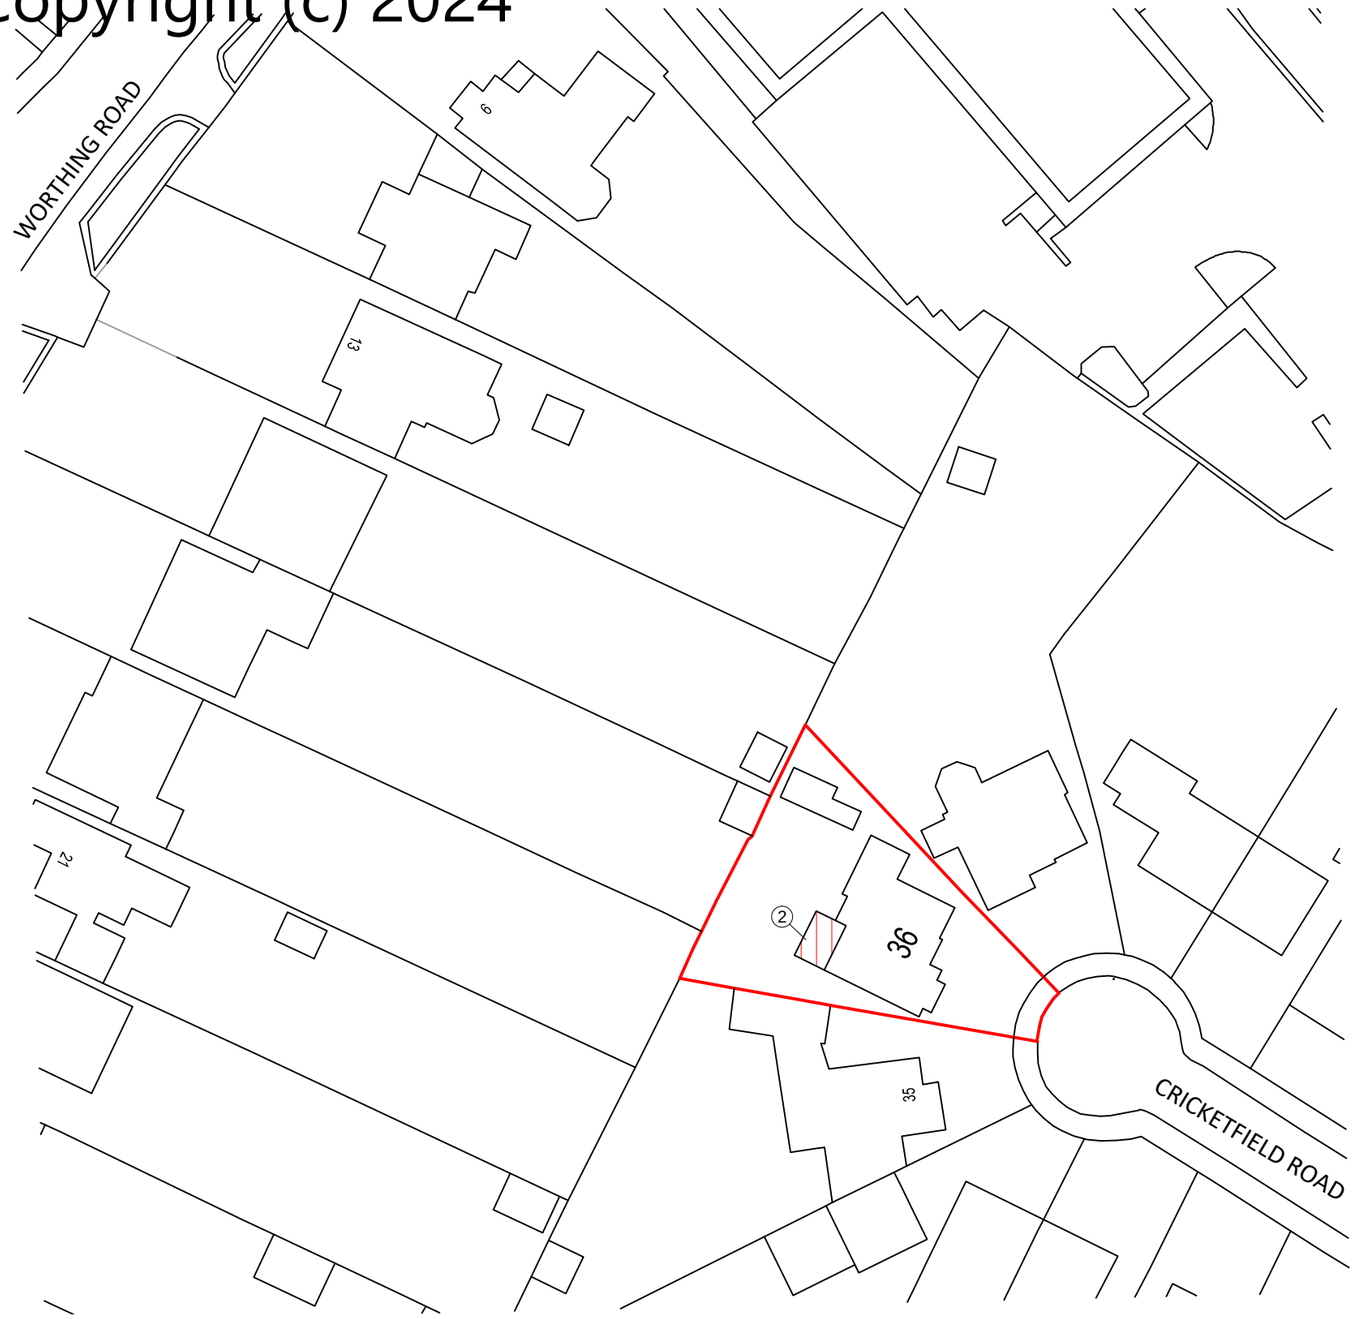


Mapping contents © Crown copyright and database rights 2024 Ordnance Survey 100035207

Block Plan 1:500

10m 20m 30m 40m

1:500 Scale Bar

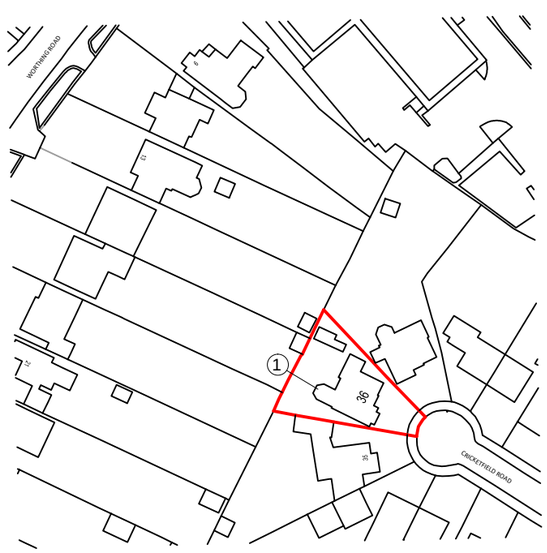

Mapping contents © Crown copyright and database rights 2024 Ordnance Survey 100035207

Location Plan 1:1250

① Existing Conservatory to be removed

② Proposed replacement single storey extension shown hatched red

10m 20m 30m 40m 50m

1:1250 Scale Bar

Rev.	Date	Description	By
-	-	-	-

Client: Mr & Mrs Turnbull Project: 36 Cricketfield Road, Horsham	Drawing Title: Location Plan & Block Plan Proposed replacement single storey rear extension	Copyright (c) 2024 of: Sussex Architectural Services Wicket View, Cuckfield Lane Warninglid, West Sussex Telephone: (01444) 461720 e: info@sussexarchitecturalservices.co.uk w: www.sussexarchitecturalservices.co.uk		Scale: 1:1250 1:500 @ A3 Date: December 2024 Drawn: -	Drawing Number: **24-121 Loc**