


Copyright (c) 2024

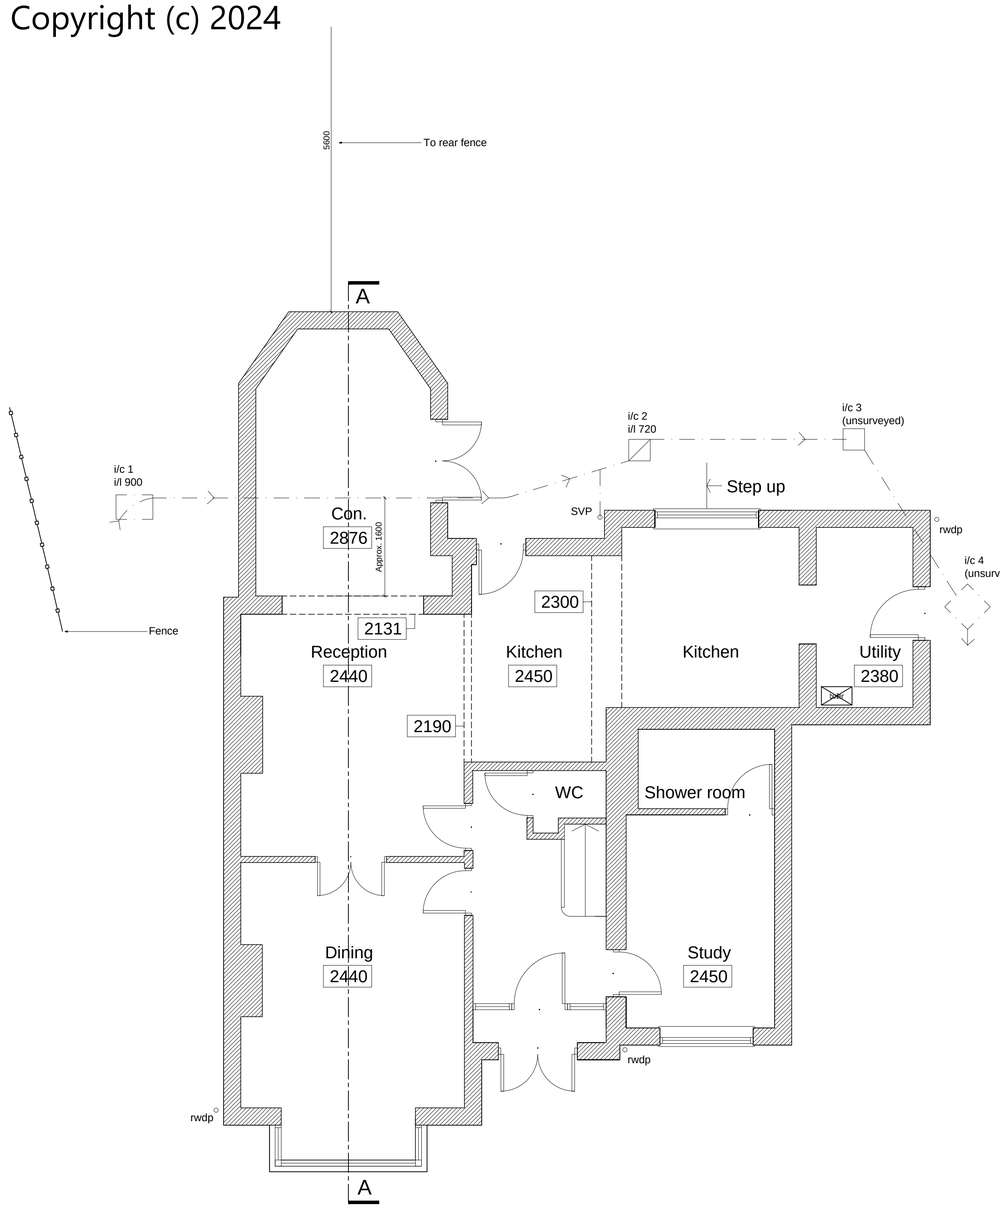


Ground Floor Plan 1:50

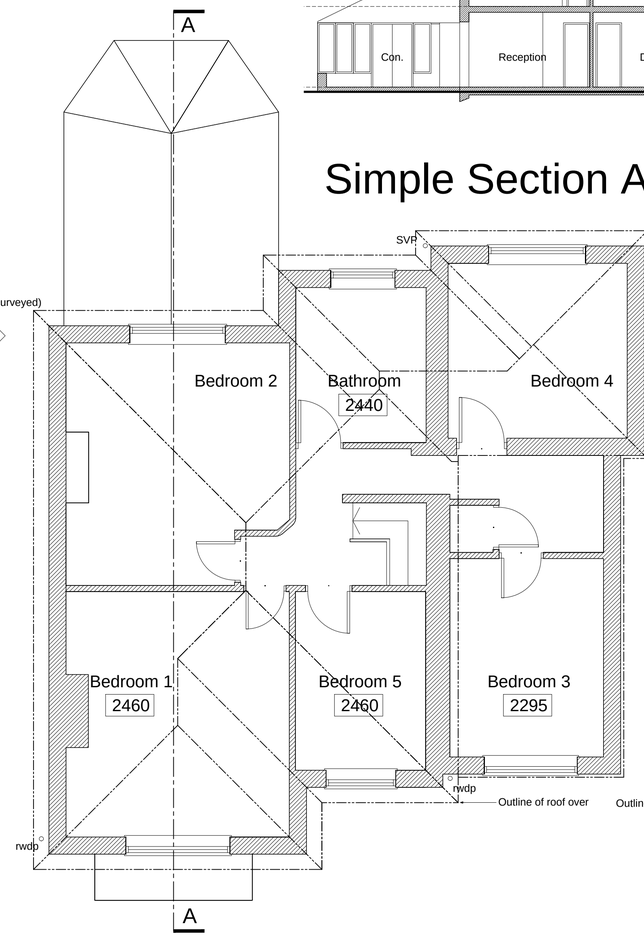


First Floor Plan 1:50

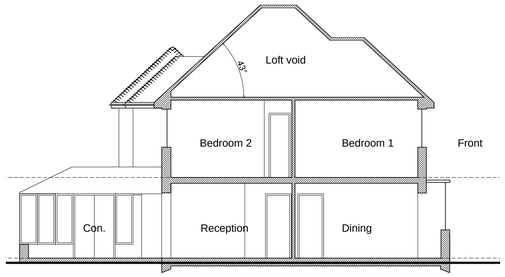

Simple Section A/A 1:100

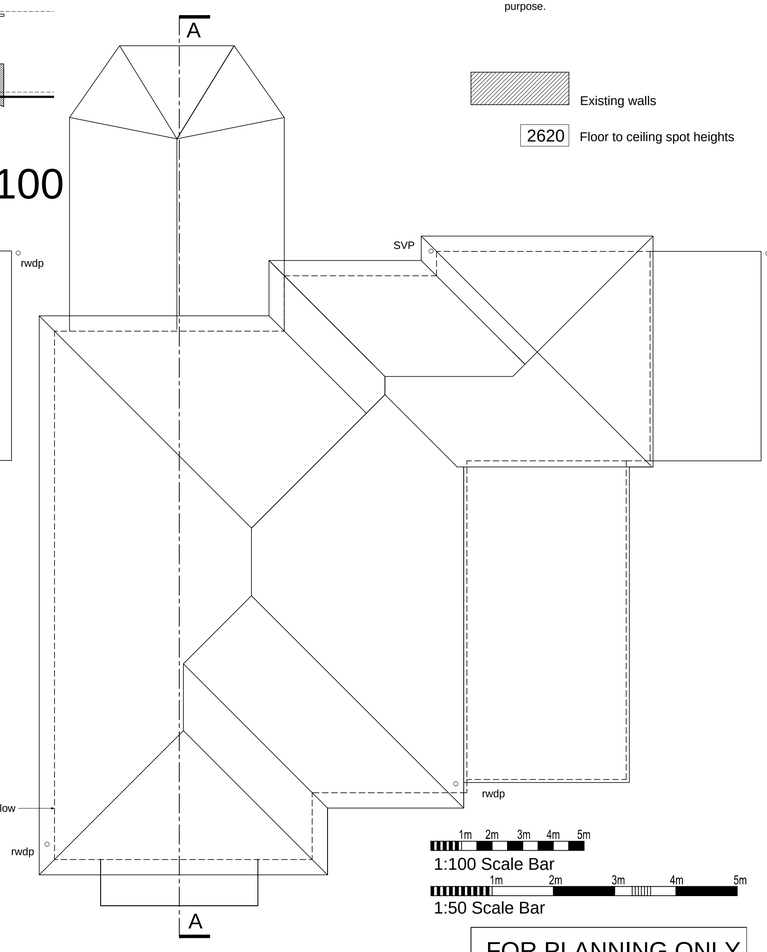

Roof Plan 1:50

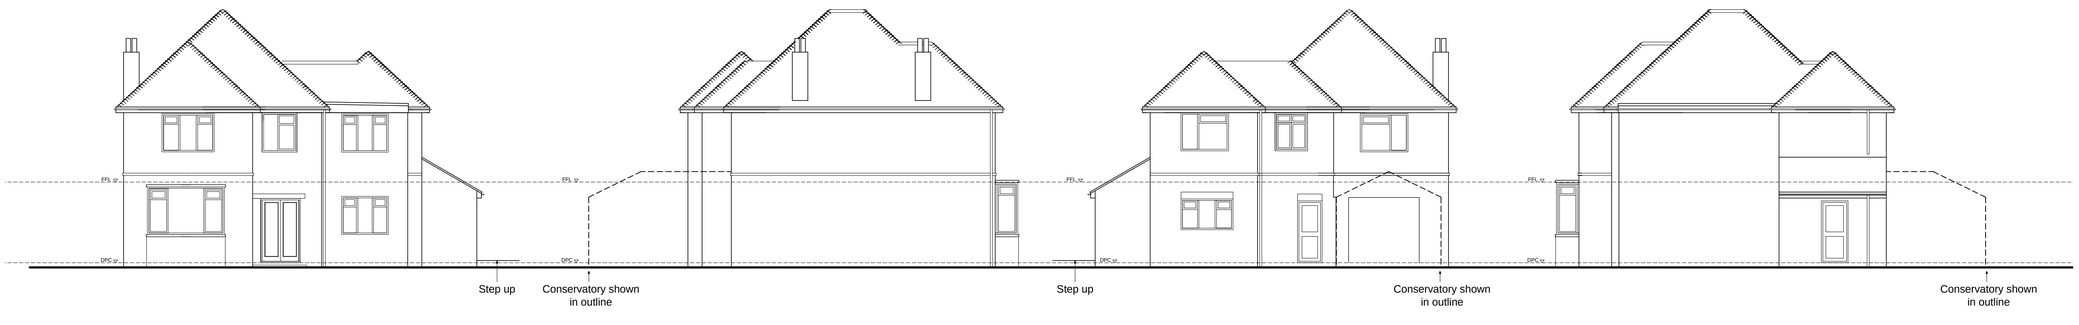

Front Elevation 1:100 Side Elevation 1:100 Rear Elevation 1:100 Side Elevation 1:100

NOTE:
The contractor is to check all site dimensions and levels before work starts. Report any discrepancies.

This drawing must be read with and checked against all structural and other specialist drawings, specifications and bills of quantities. Report any discrepancies.

The contractor is to comply with all current British Standards and Building Regulations whether or not specifically stated on these drawings.

This drawing has been produced for Mr & Mrs Turnbull and is intended as part of 'PLANNING' stage and is not intended for use by any other person or for any other purpose.

Existing walls

2620 Floor to ceiling spot heights

1m 2m 3m 4m 5m
1:100 Scale Bar

1m 2m 3m 4m 5m
1:50 Scale Bar

FOR PLANNING ONLY

Rev.	Date	Description	By

Client
Mr & Mrs Turnbull

Project
Alterations to:
36 Cricketfield Road,
Horsham

Drawing Title
Plans, Elevations and Simple Section as Existing

Copyright (c) 2024 of
Sussex Architectural Services
Wicket View
Cuckfield Lane
Warninglid
West Sussex
Tel:(01444) 461720
Email: info@sussexarchitecturalservices.co.uk

Scale 1:100, 1:50 @ A1
Date December 2024
Drawn -
Drawing Number **24-121 01**