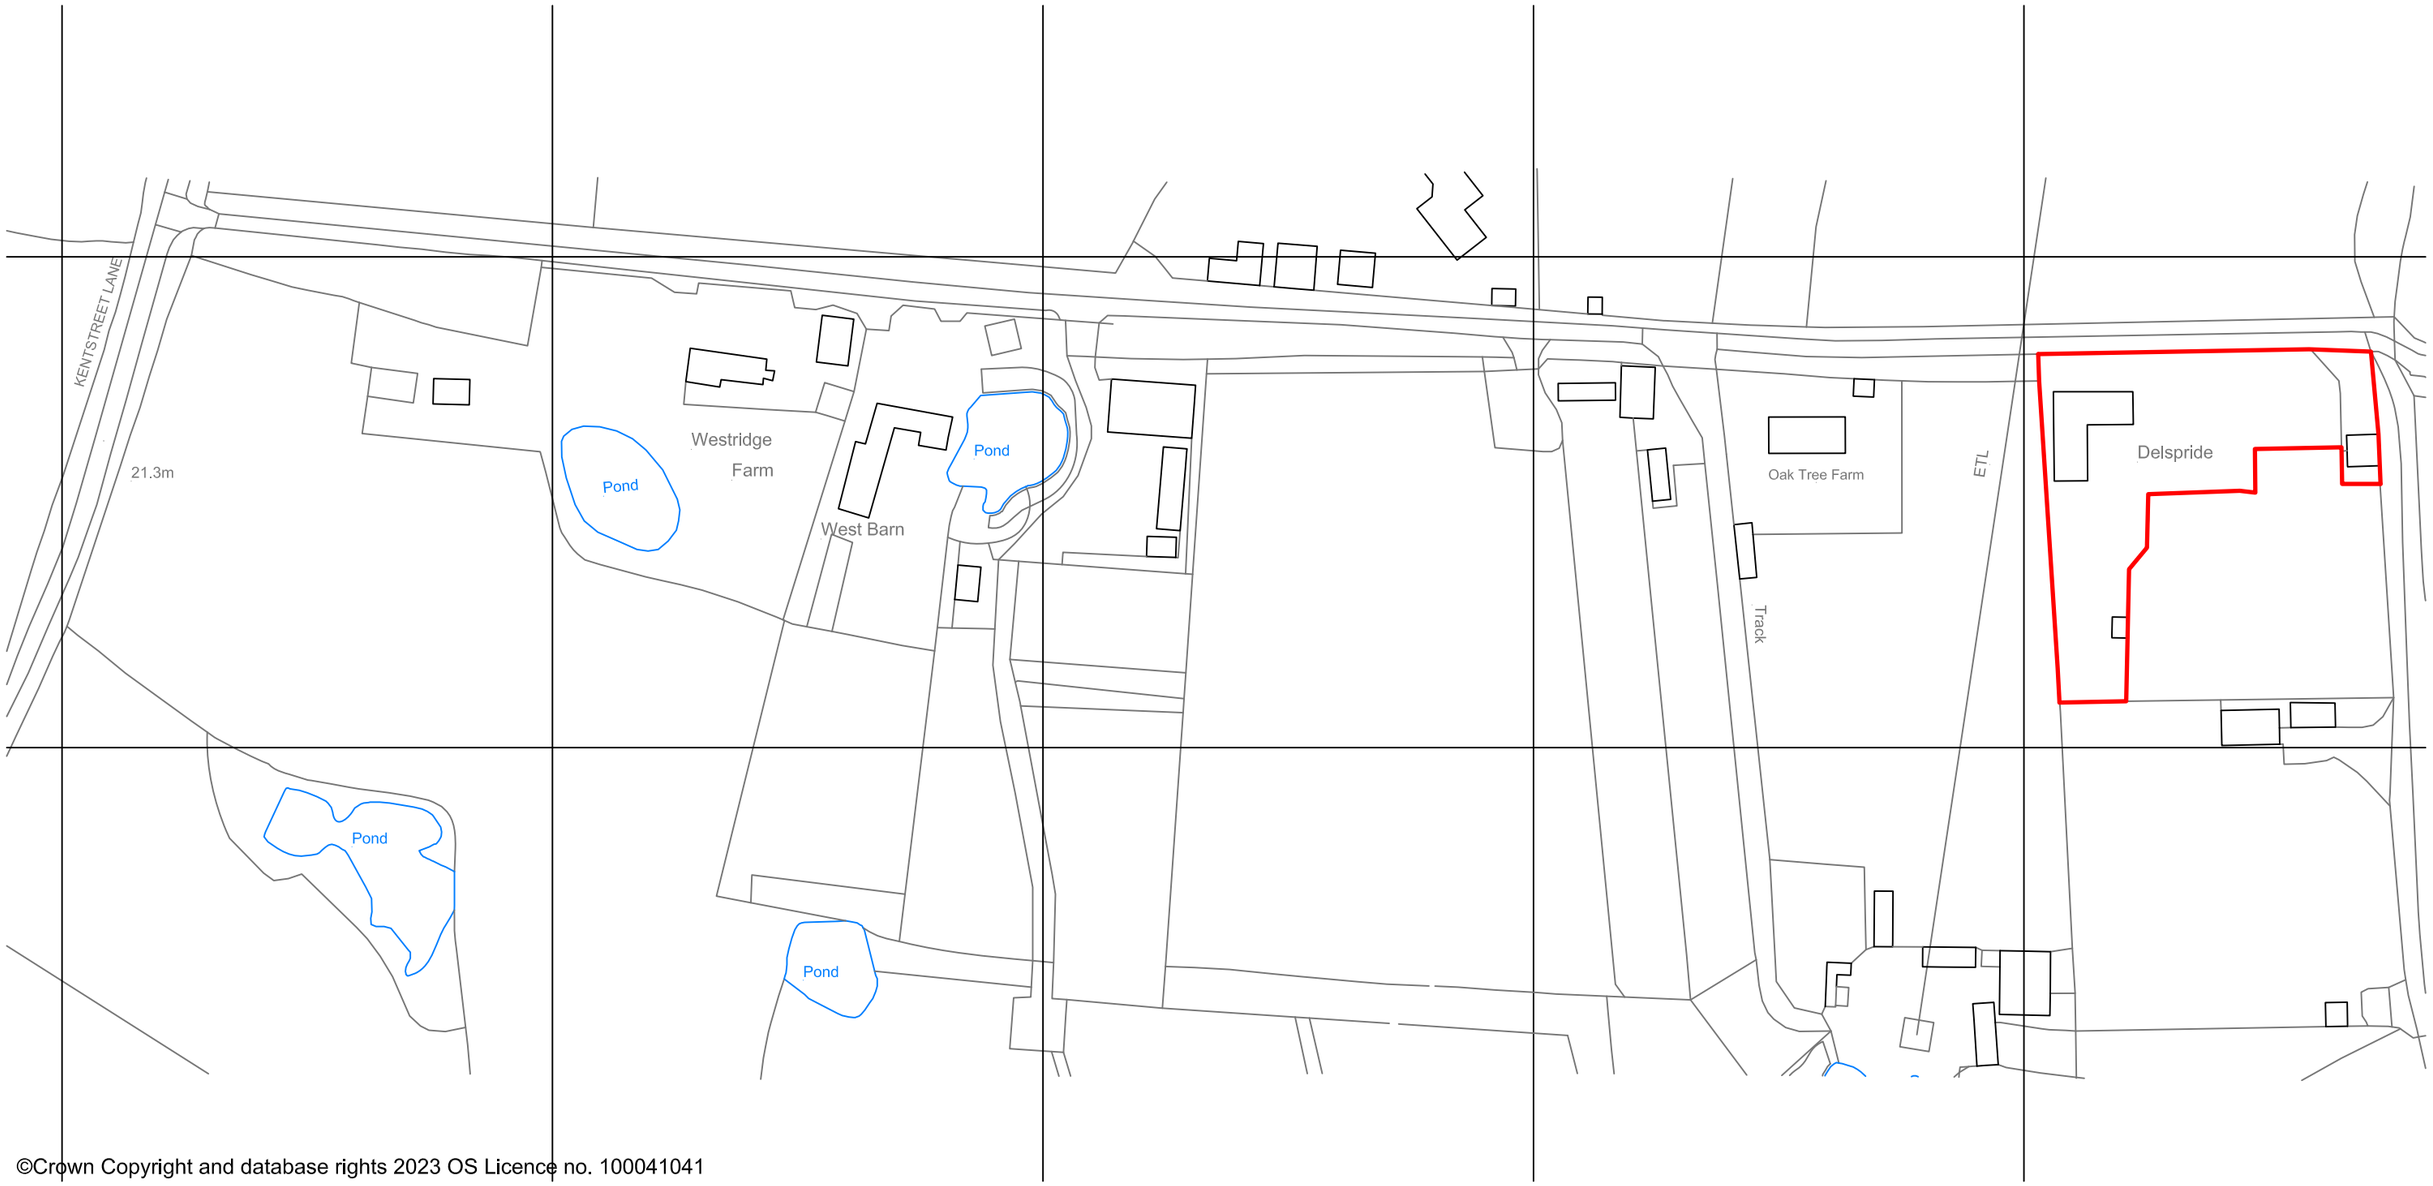

©Crown Copyright and database rights 2023 OS Licence no. 100041041

LOCATION PLAN

Scale 1:1250

N
W E
S

1:1250

0 50 m 100 m 150 m 200 m

NOTES:
1. Use written dimensions only. All dimensions to be checked on site and any discrepancies reported to ACORUS immediately. If in doubt ask.
2. Where relevant, significant hazards have been identified on the drawing. Hazards which should be obvious to a competent contractor or unforeseeable have not been identified.
3. This drawing is confidential and remains the exclusive property of ACORUS.

© ACORUS Rural Property Services Ltd.

Rev.	Date.	Amendment.	Drawn.	Checked.
RA	03/06/25	RED LINE ALTERED	EB	HD

PROJECT
DELSPRIDE
RH13 8BB

TITLE
SITE LOCATION

SCALE	DATE	DRAWN BY	CHECKED BY
AS SHOWN @A3	01/24	EB	HD

JOB NO.	DRAWING NO.	REVISION
24-02-003	100_01	

acorus
Planning. Design. Property.
acorus.co.uk