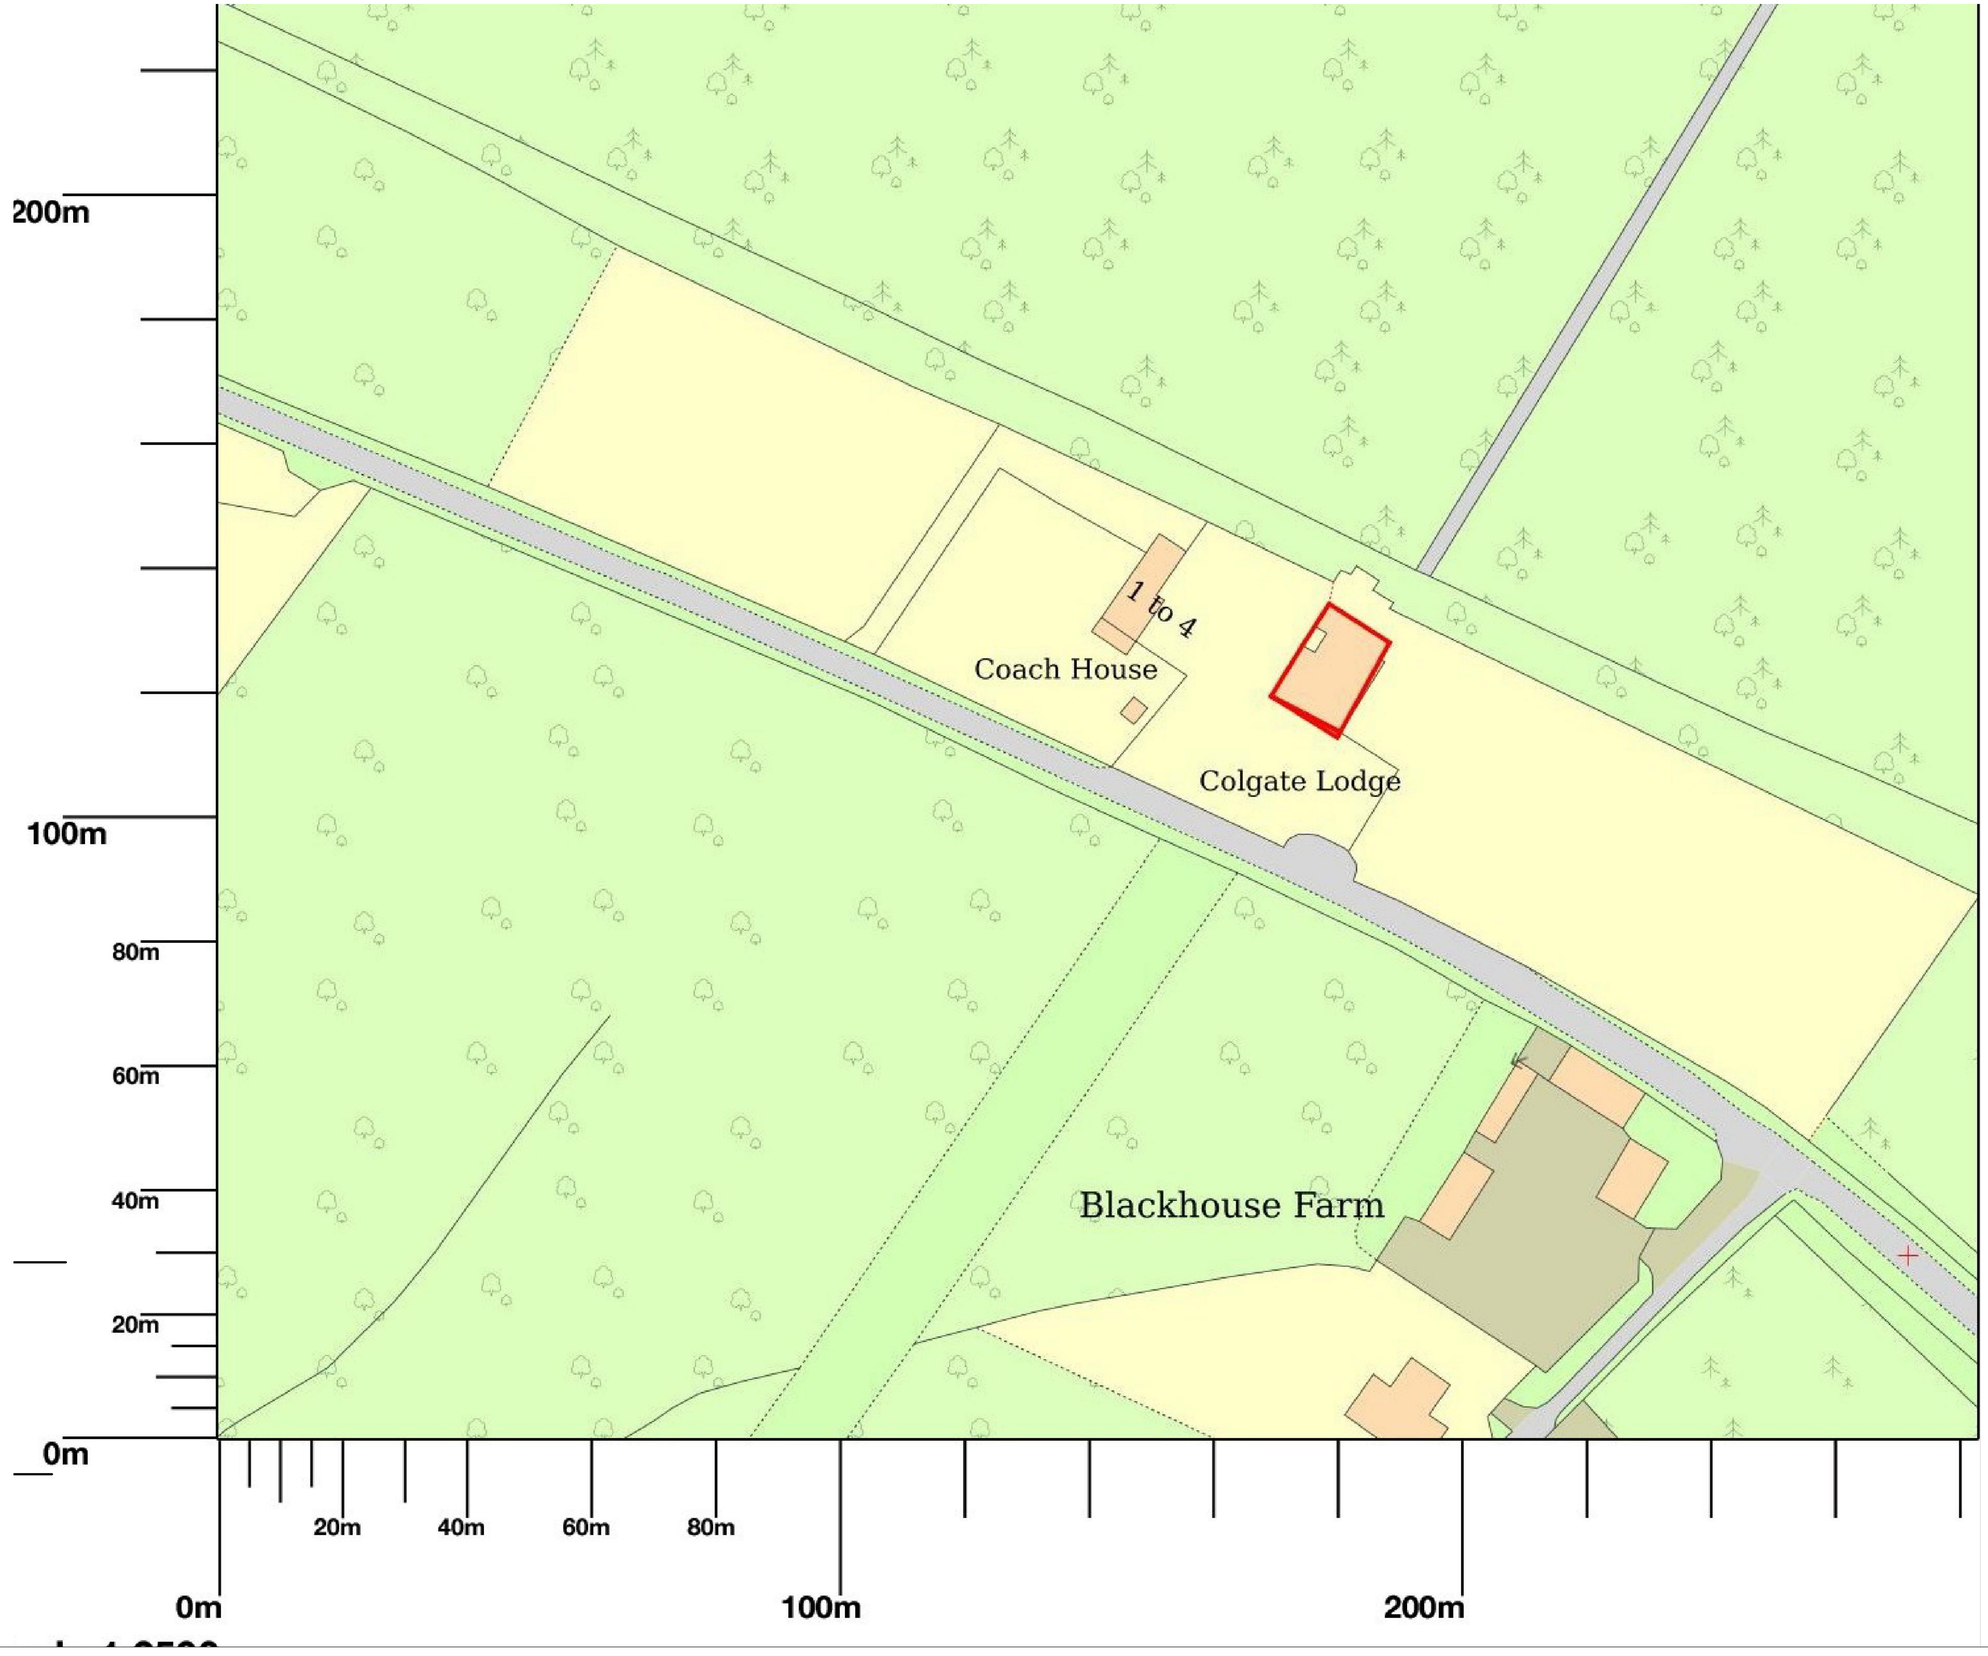

Rev	Date	Notes

[redacted]

Project:
COLGATE LODGE
BLACKHOUSE ROAD
COLGATE, HORSHAM
W.SUSSEX, RH13 6HS

Client:
MR & MRS CHELMICK

Drawing:
BLOCK PLAN

Scale:	Drawn:	Checked :	Date :
1/500@A1	KIH	KIH	JUNE 25

Drg no: 2025-112-004 Rev :

DO NOT SCALE FROM THIS DRAWING. ALL DIMENSIONS TO BE CHECKED ON SITE.
REFER ANY DISCREPANCIES TO ARCHITECT. THIS DRAWING IS SUBJECT TO COPYRIGHT.