

REVISIONS

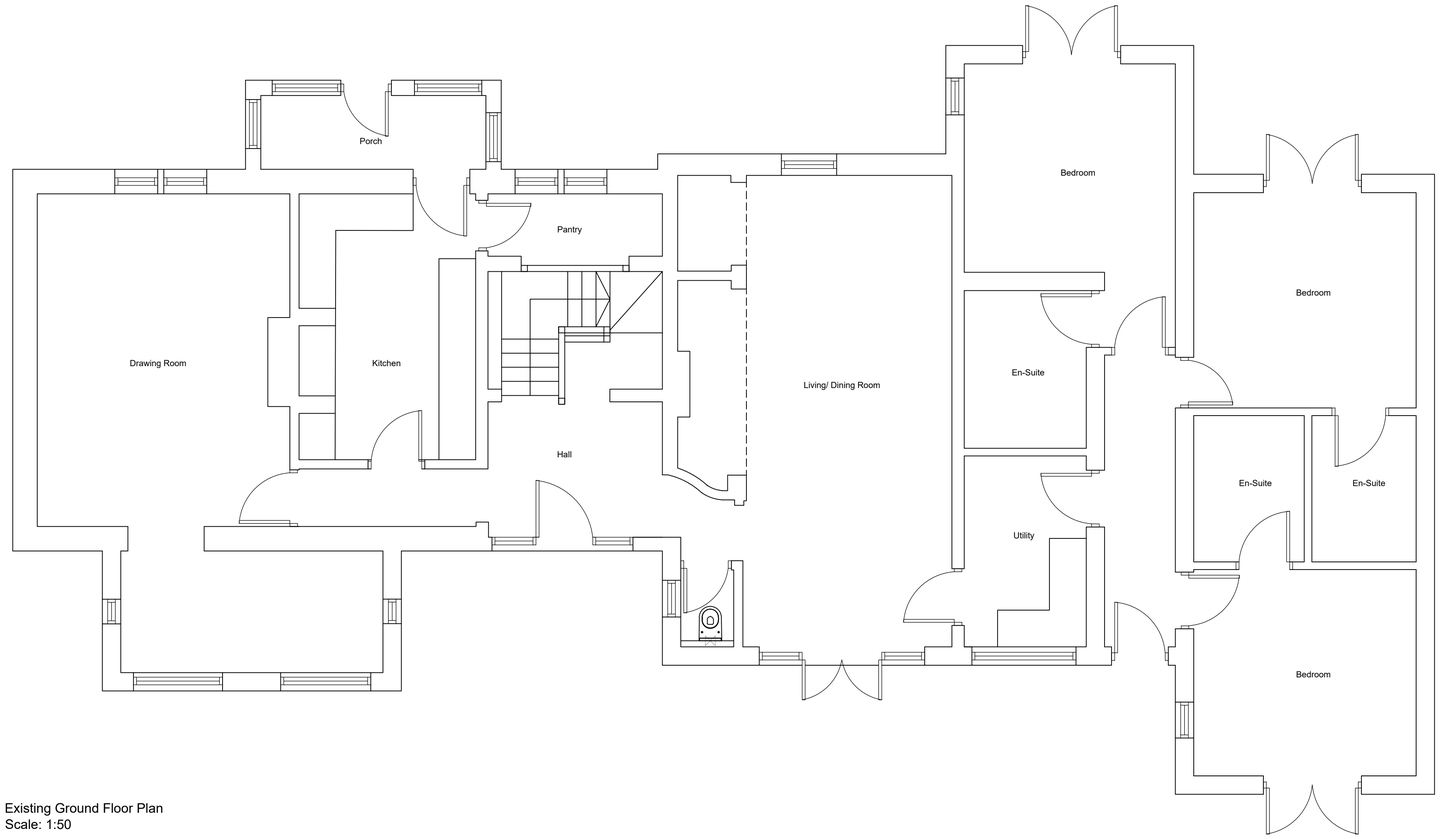


Existing Ground Floor Plan
Scale: 1:50

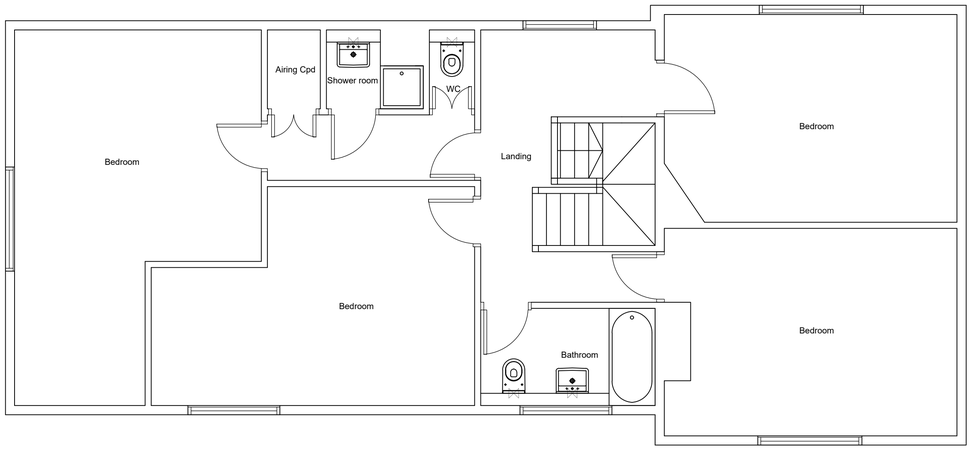

Existing First Floor Plan
Scale: 1:50

1:50 SCALE BAR

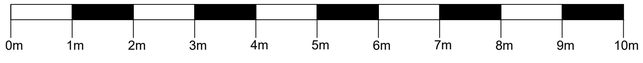




Site Plan
Scale: 1:200




1:200 SCALE BAR

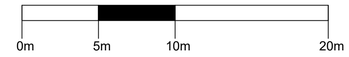



Site Location Plan
Scale: 1:1250

1:1250 SCALE BAR

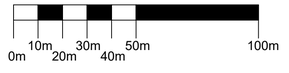

PLANNING DRAWING

JAMES BURTON ARCHITECTURAL DESIGN

Mr Lyndon Brown & Miss Sharon Waters
The Coach House Residential Home
1 Hernbrook Drive, Horsham, RH13 6EW
Proposed Rear Extension
Existing Plans
April 2019
Drawing 2019/101 -
Scale: As shown @A1