PLANNING

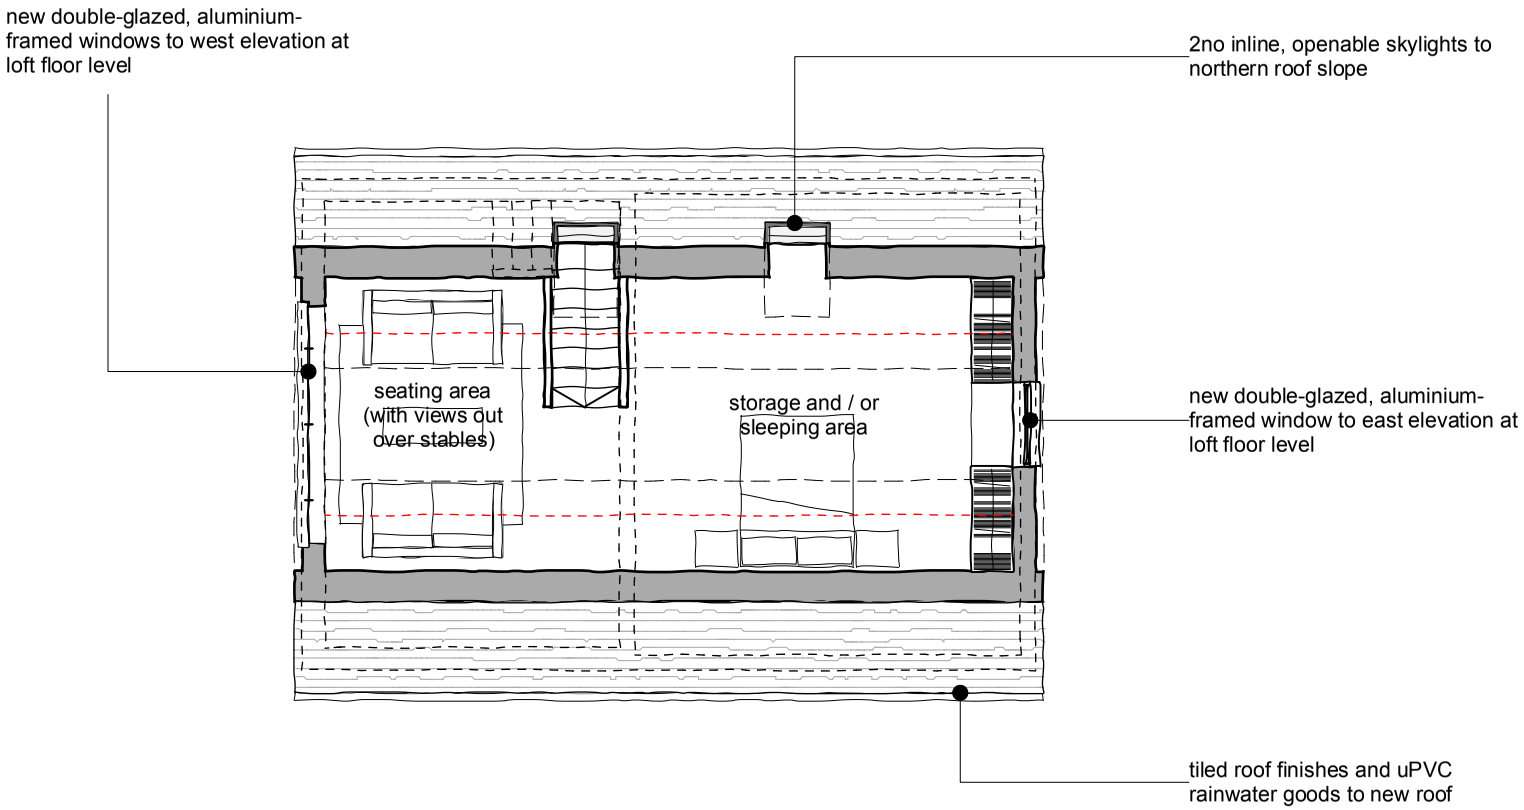

PROPOSED OUTBUILDING
LOFT FLOOR PLAN
scale 1:100

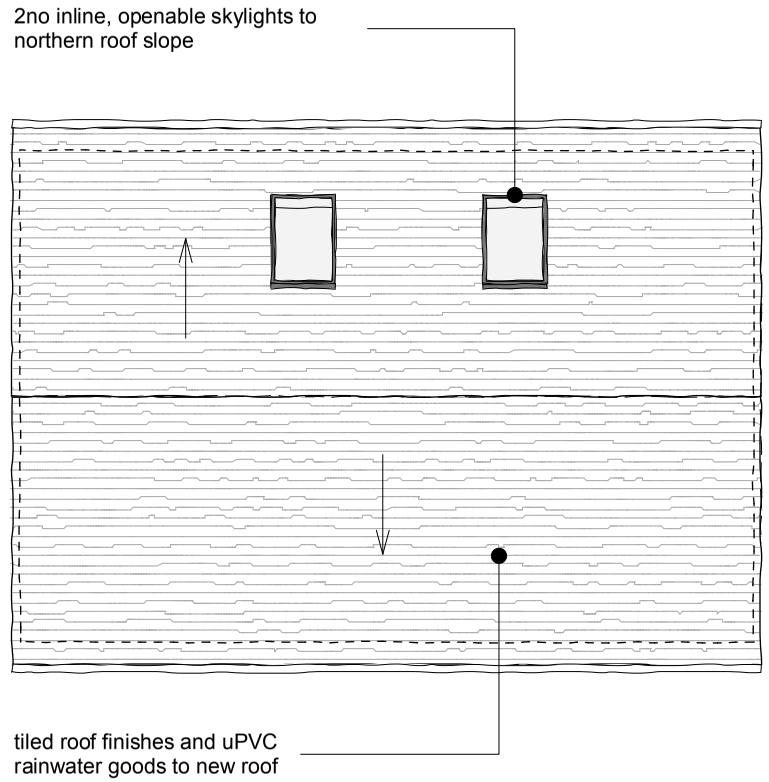

PROPOSED OUTBUILDING
ROOF PLAN
scale 1:100

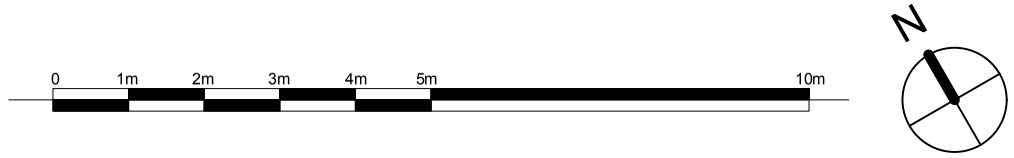

inc architecture

IAIN COLLIE ARCHITECTURE LIMITED
07535 601 408
hello@iaincollie.com
www.iaincollie.com

GENERAL NOTES

All written dimensions must be checked before work commences on site or in shop. Figured dimensions take preference over those scaled. Discrepancies, where identified, must be reported immediately.

Any areas indicated on this drawing are for guidance purposes only. No responsibility is taken for their accuracy.

All work must be carried out in accordance with the Building Regulations and to the satisfaction of the Local Authority.

Drawings are issued as design intent only for submission for building regulations approval. The contractor must take responsibility for supplying suitable materials and systems which are appropriate to the position and use of the project and ensuring that such materials and systems are installed by a suitably qualified person following the written guidance and recommendations by the material supplier.

All drawings are to be read in conjunction with structural & services documentation.

REV	ISSUE DATE	REVISION NOTES

STATUS	PLANNING
CLIENT	Shellie Taylor
PROJECT	Calderbank, Ifield Wood Ifield, Crawley RH11 0LE
DRAWING TITLE	PROPOSED OUTBUILDING LOFT FLOOR & ROOF PLAN
SCALE	1:100 @ A3
DATE	October 2025
JOB NO.	2507
DWG NO.	PL08
REV.	-