



PLANNING

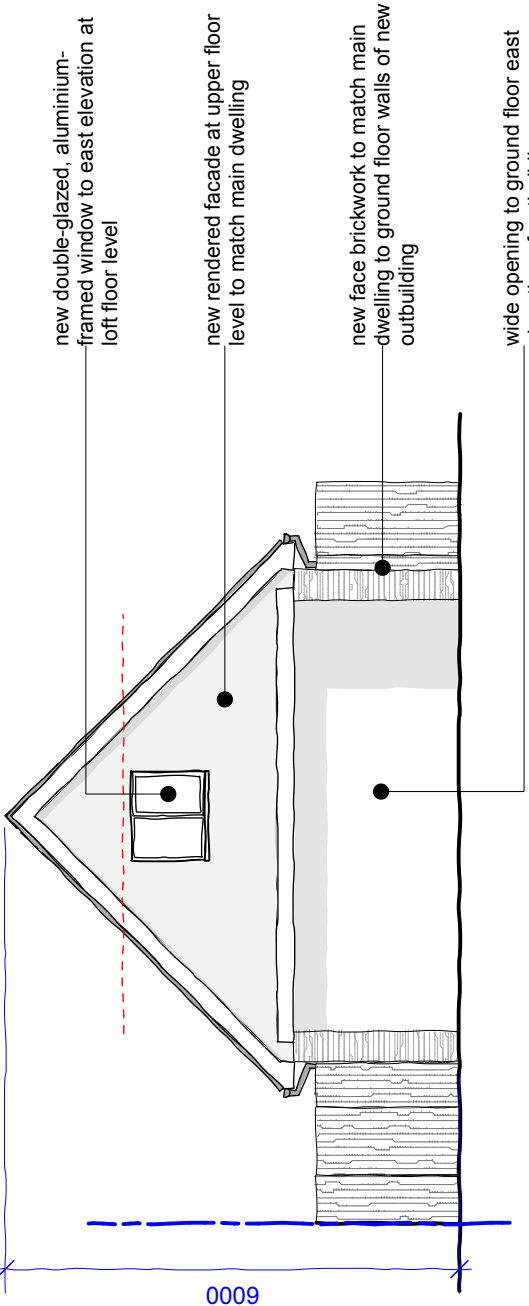

**PROPOSED OUTBUILDING
EASTERN (ROAD-FACING) ELEVATION**
scale 1:100

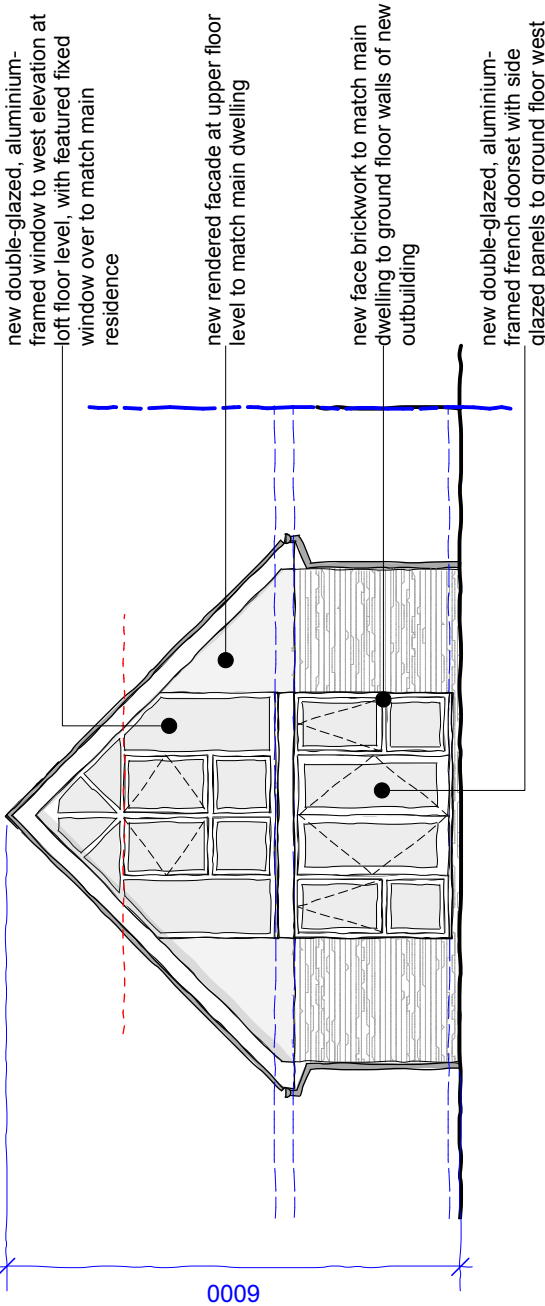

**PROPOSED OUTBUILDING
WESTERN (STABLES-FACING) ELEVATION**
scale 1:100



inc
IAIN COLLIE
ARCHITECTURE
LIMITED
 07 535 60 1 40 8
 hello@iaincollie.com
 www.iaincollie.com

GENERAL NOTES

All written dimensions must be checked before work commences on site or in shop. Figured dimensions take preference over those scaled. Discrepancies, where identified, must be reported immediately.

Any areas indicated on this drawing are for guidance purposes only. No responsibility is taken for their accuracy.

All work must be carried out in accordance with the Building Regulations and to the satisfaction of the Local Authority.

Drawings are issued as design intent only for submission for building regulations approval. The contractor must take responsibility for supplying suitable materials and systems which are appropriate to the position and use of the project and ensuring that such materials and systems are installed by a suitably qualified person following the written guidance and recommendations by the material supplier.

All drawings are to be read in conjunction with structural & services documentation.

STATUS	PLANNING	DRAWING TITLE			
		PROPOSED OUTBUILDING ELEVATIONS			
CLIENT	Shellie Taylor	SCALE	1:100 @ A3	DATE	October 2025
PROJECT	Calderbank, Irfeld Wood Irfeld, Crawley RH11 0LE	JOB NO.	2507	IDWG NO.	PL09
				REV.	-