Rev	Change	Date

Site Plan

SCALE 1/500

0 10 20 30 40 50

metres

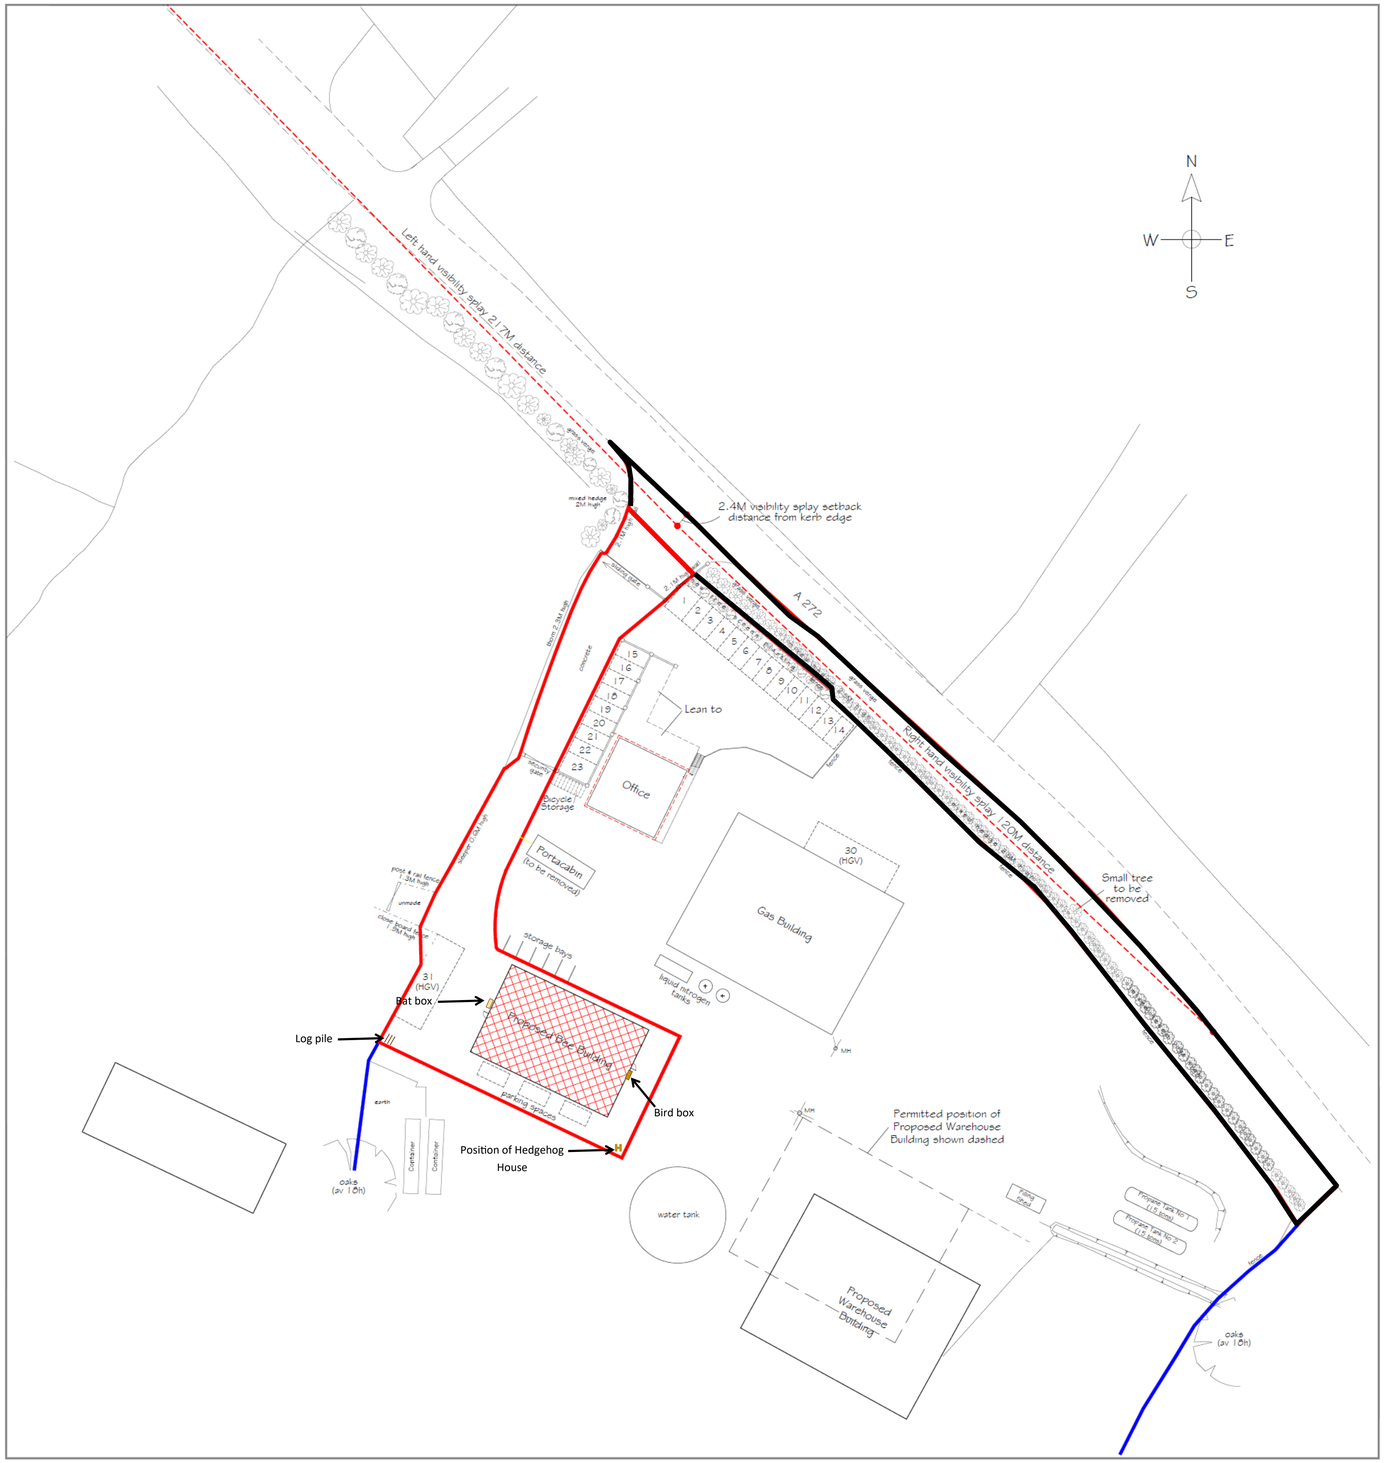

Proposed Bee Building Plan & Elevations

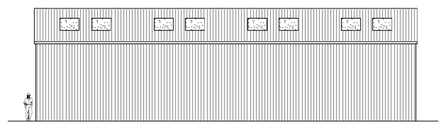

North Elvn.

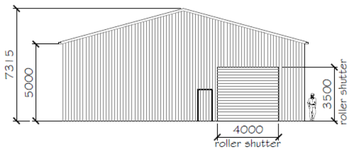

East Elvn.

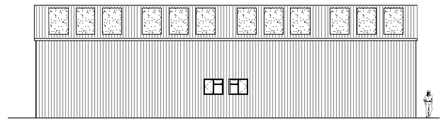

South Elvn.

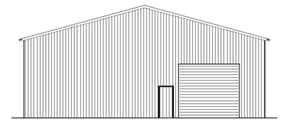

West Elvn.

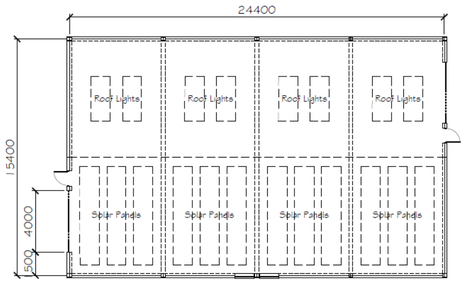

Ground Plan



SCALE 1/200

0 5 10 metres

Note:
Dimensions and quantities of Roof Lights & Solar Panels to be confirmed

Exit & Entrance Radii Details

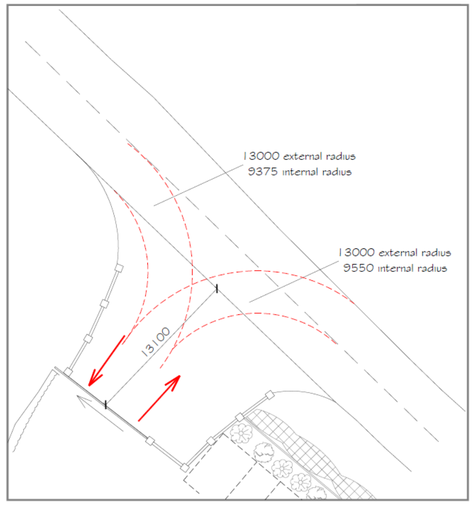

Detail of Exit Radii
(Scale 1/250)

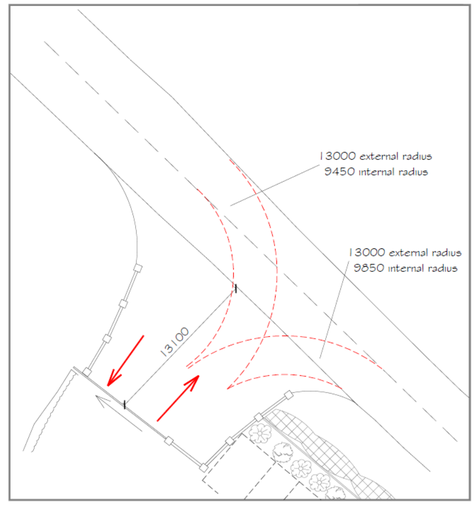

Detail of Entrance Radii
(Scale 1/250)

SCALE 1/250

0 5 10 15 20 25

metres

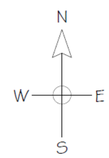

Site	Four Seasons Fuel Coneyhurst Road, Coneyhurst, Billingshurst West Sussex RH14 9DG
Project	Proposed Bee Building
Title	Plan & Elevations & Site Plan
Date: Dec 2023	Scales: 1/500, 1/250 & 1/200 @ A1
Dwg No: Ecological Plan	Rev: