

Proposed Front Elevation (Scale 1:100)

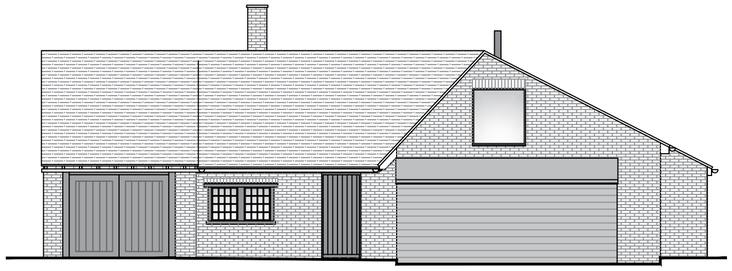

Proposed Side Elevation (Scale 1:100)

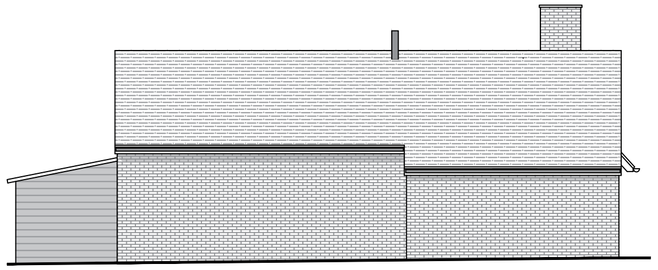

Proposed Rear Elevation (Scale 1:100)

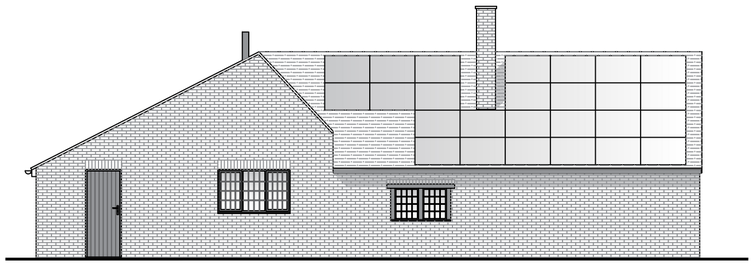

Proposed Side Elevation (Scale 1:100)

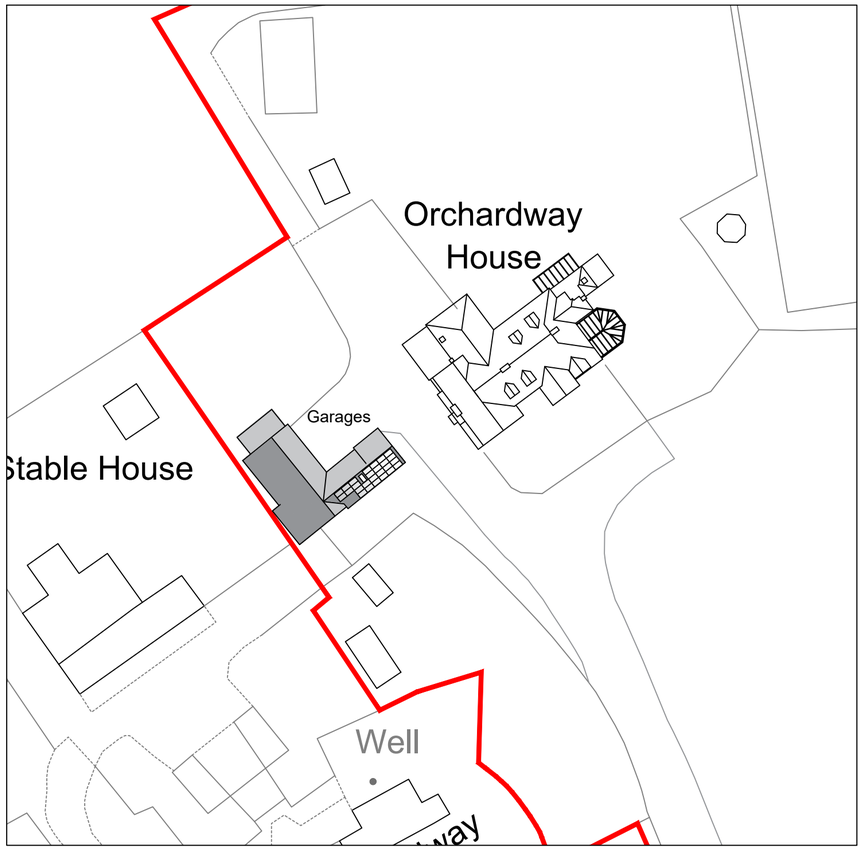

Proposed Site Plan (Scale 1:500)

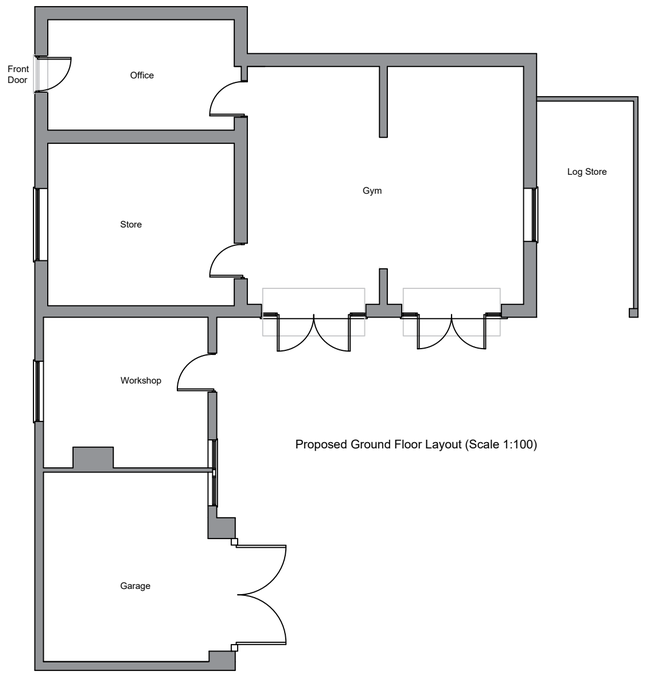

Proposed Ground Floor Layout (Scale 1:100)

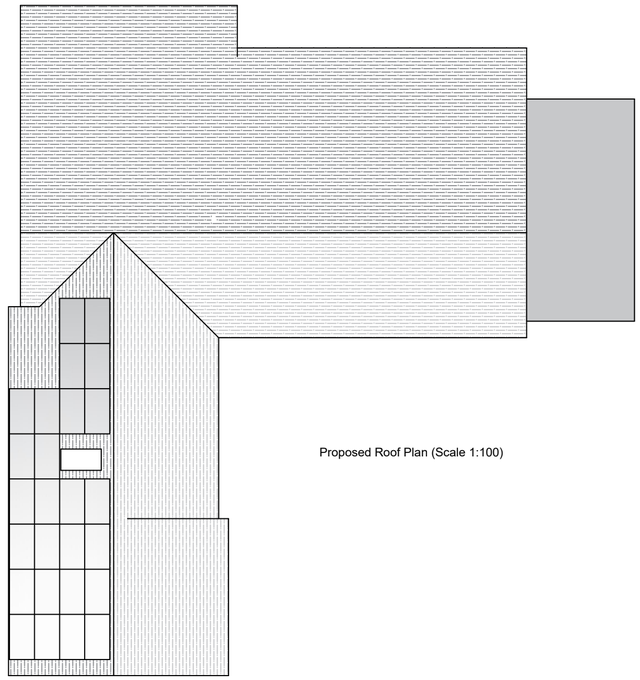

Proposed Roof Plan (Scale 1:100)

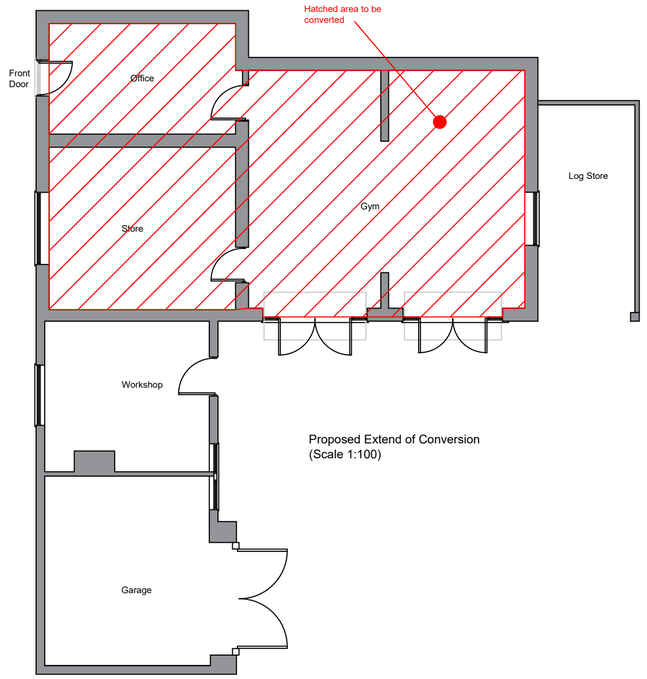

Proposed Extend of Conversion
(Scale 1:100)

Scale Bar (1:100)

0m 5m 10m

revisions

DOWNSVIEW
ASSOCIATES
Chartered Surveyors
Little Acorns, Hampers Lane, Storrington,
West Sussex, RH20 3HZ
Tel: 01903 746367 Mob: 7525 844905
Email: mail@downsview-surveyors.co.uk
RICS

address
Orchardway House
Rock Road
Storrington
West Sussex

project
Proposed conversion of the garage outbuilding (Part conversion) to provide an office, gym and store and retain the garage and workshop.

title
Proposed Layouts and Elevations

scale:	date:	revision:
As noted @ A2	September 2024	

drawing number
2023.392.02b