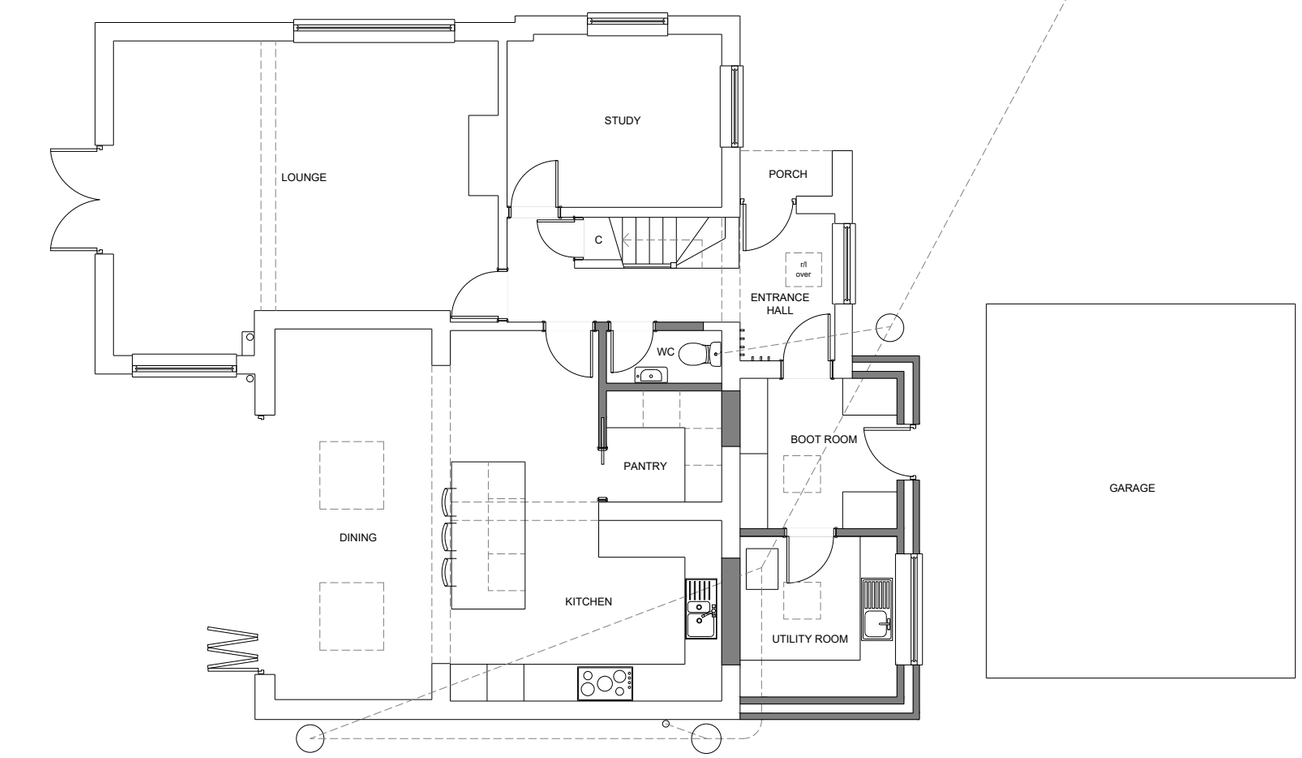


PROPOSED GROUND FLOOR PLAN

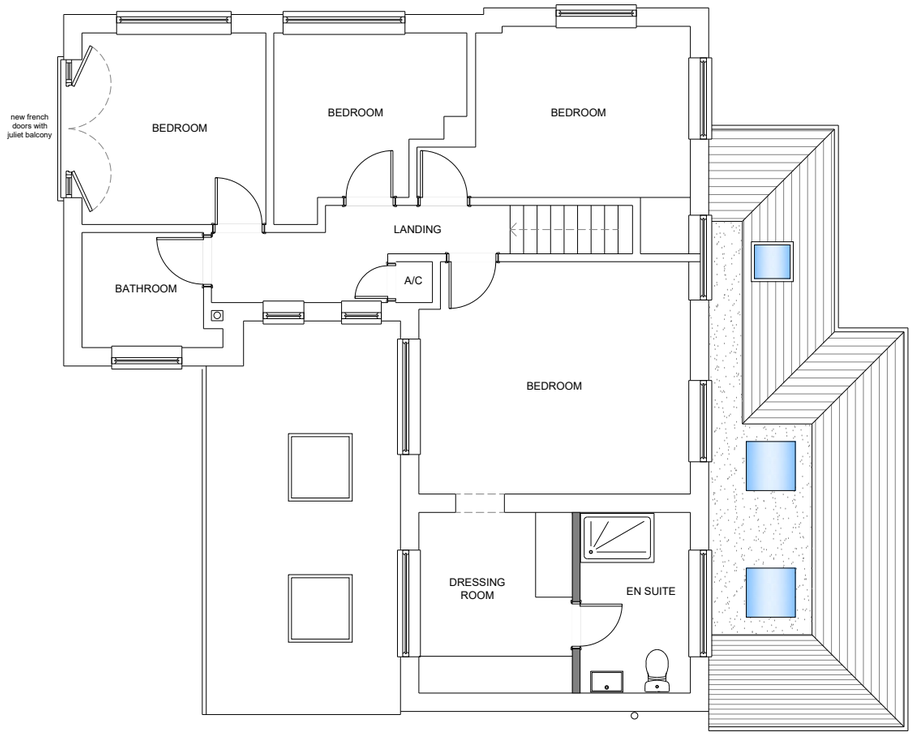


PROPOSED FIRST FLOOR PLAN

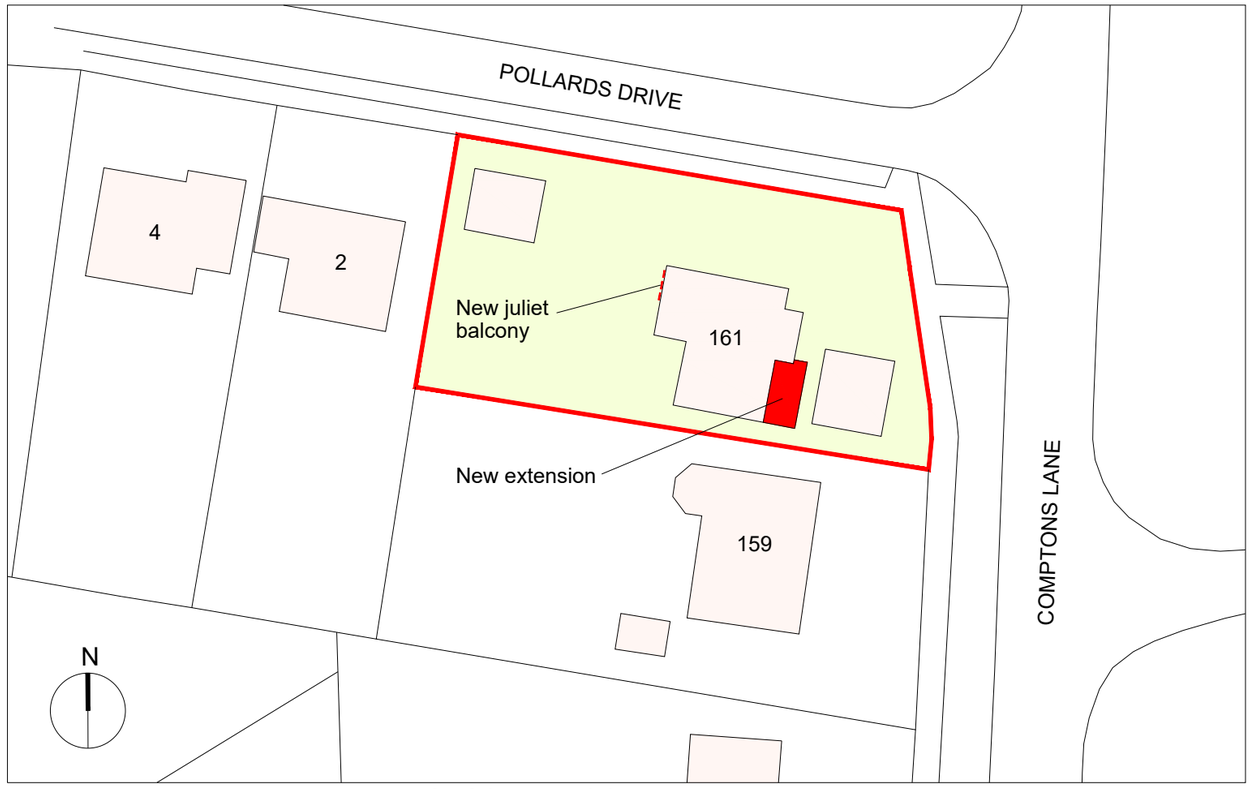


PROPOSED BLOCK PLAN 1:500

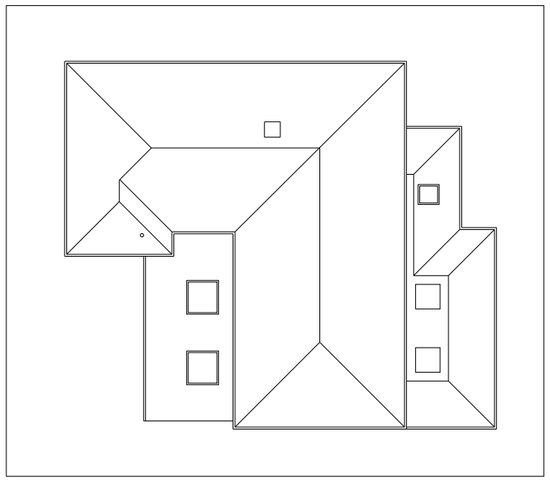

PROPOSED ROOF PLAN 1:200

0m 1m 2.5m 5m
Scale 1:100

0m 2m 5m 10m
Scale 1:200

0m 5m 12.5m 25m
Scale 1:500


ma mark alford design architecture
Heatherlands Bracken Lane Storrington West Sussex RH20 3HS
T: 01903 740033 E: office@markalforddesign.com


client: MS K BOVINGTON

project title: 161 COMPTONS LANE, HORSHAM
PROPOSED EXTENSION / BALCONY

drawing title: PROPOSED PLANS

drawn by: MSA date: SEP 24 scale: 1:100 / 1:200 /1:500 @ A3

issue status: design ☒ BofQ ☐ construction ☐ record ☐

drawing number: **23517 / P102** revision:


This drawing may not be used or reproduced without written consent. Copyright reserved
No dimensions to be scaled from this drawing except for Planning purposes.