Site location plan

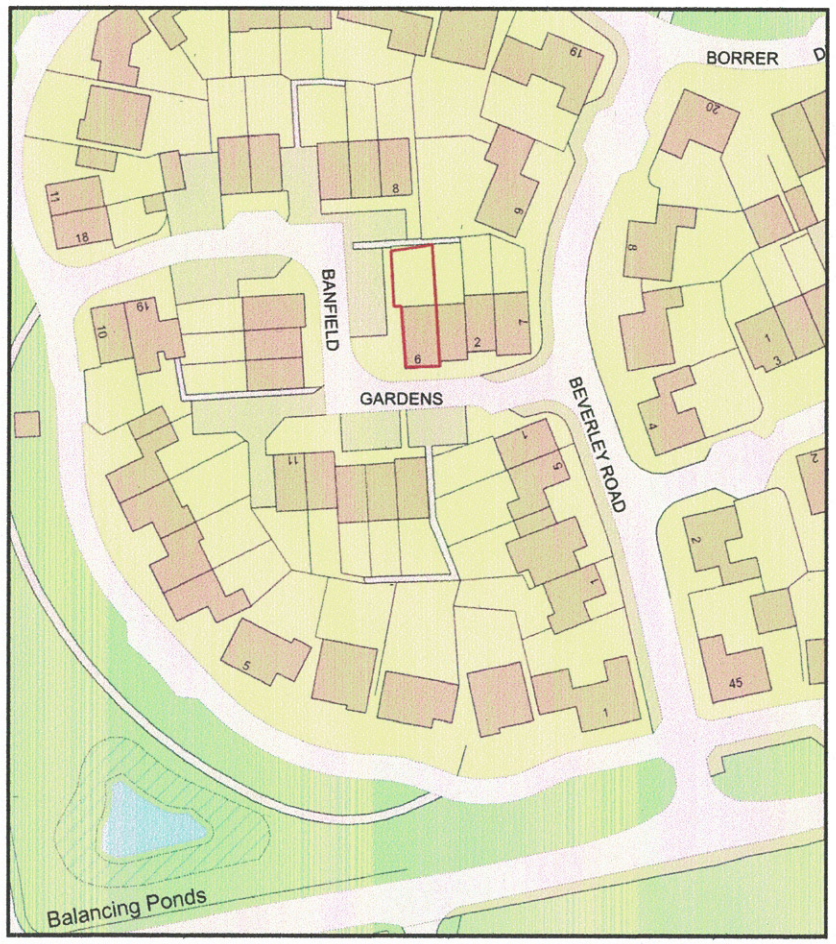

0 50
Metres

N

Plan Produced for: Planning application
Date Produced: 19 Sep 2024
Plan Reference Number: TQRQM24263131711475
Scale: 1:1250 @ A4

© Crown copyright and database rights 2023 OS 100042766

SITE LOCATION PLAN 1:1250

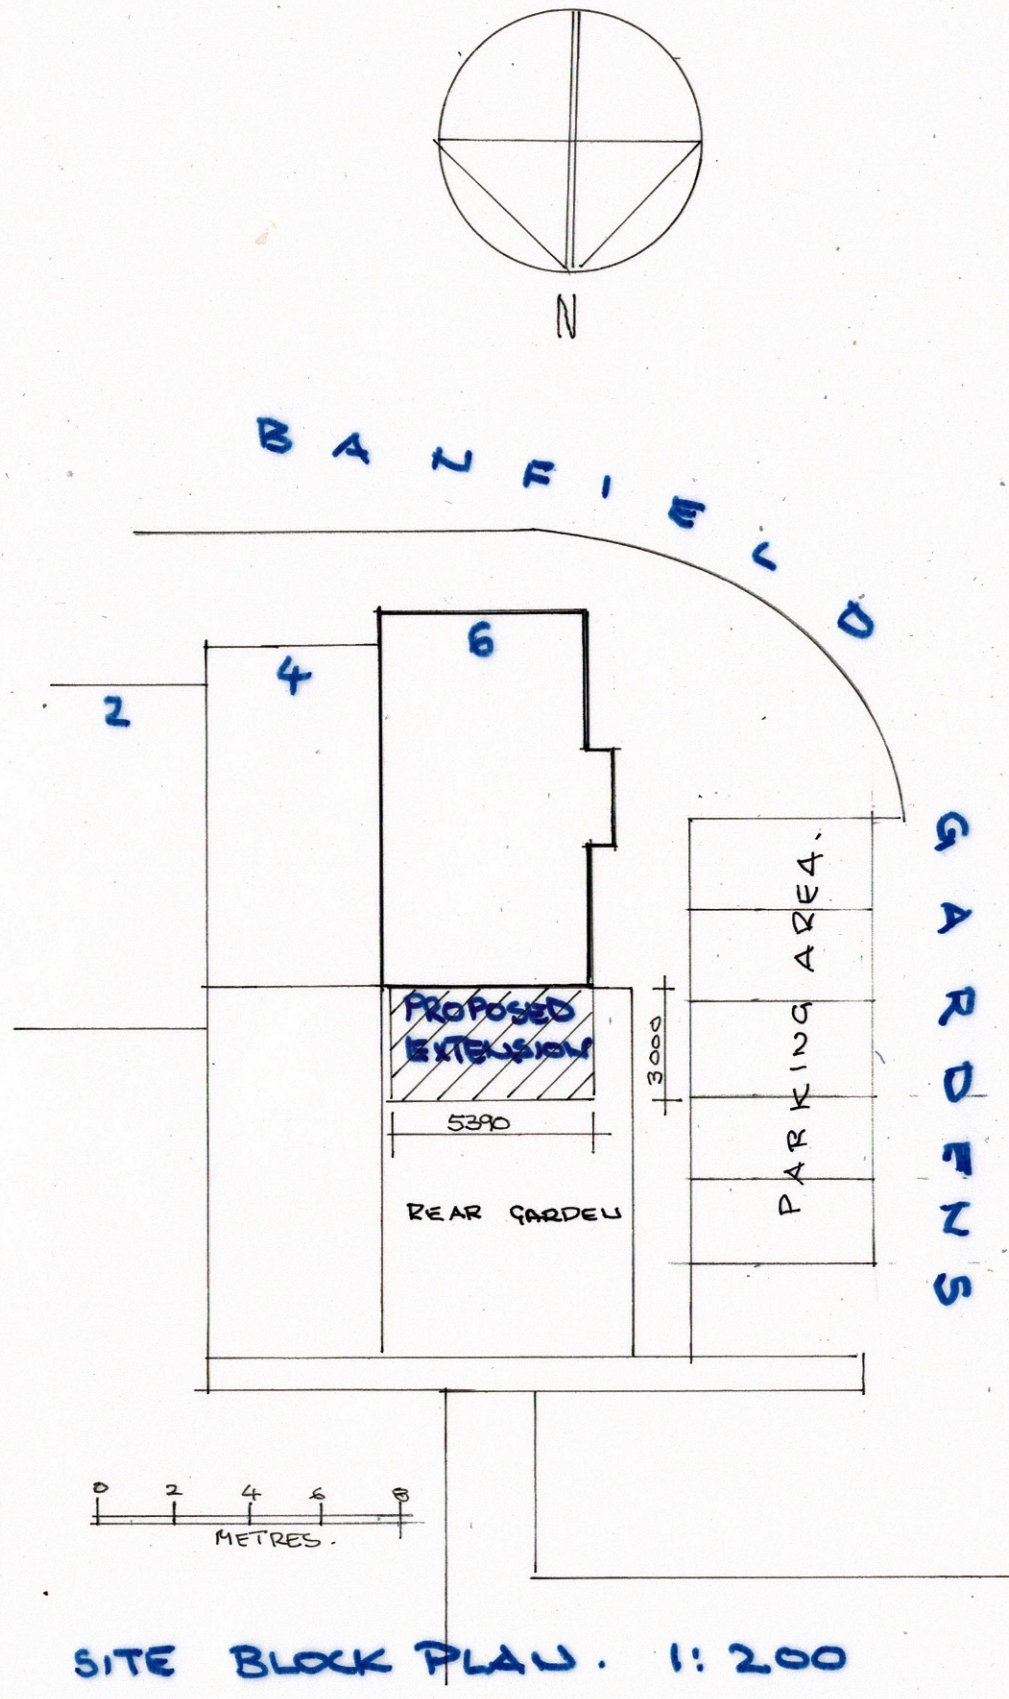

SITE BLOCK PLAN. 1:200

6 BANFIELD GARDENS.
HENFIELD. BN5 9FN

SITE BLOCK AND LOCATION PLANS

2408/005

SCALE AS SHOWN
DATE SEPT 24
DRAWN HH