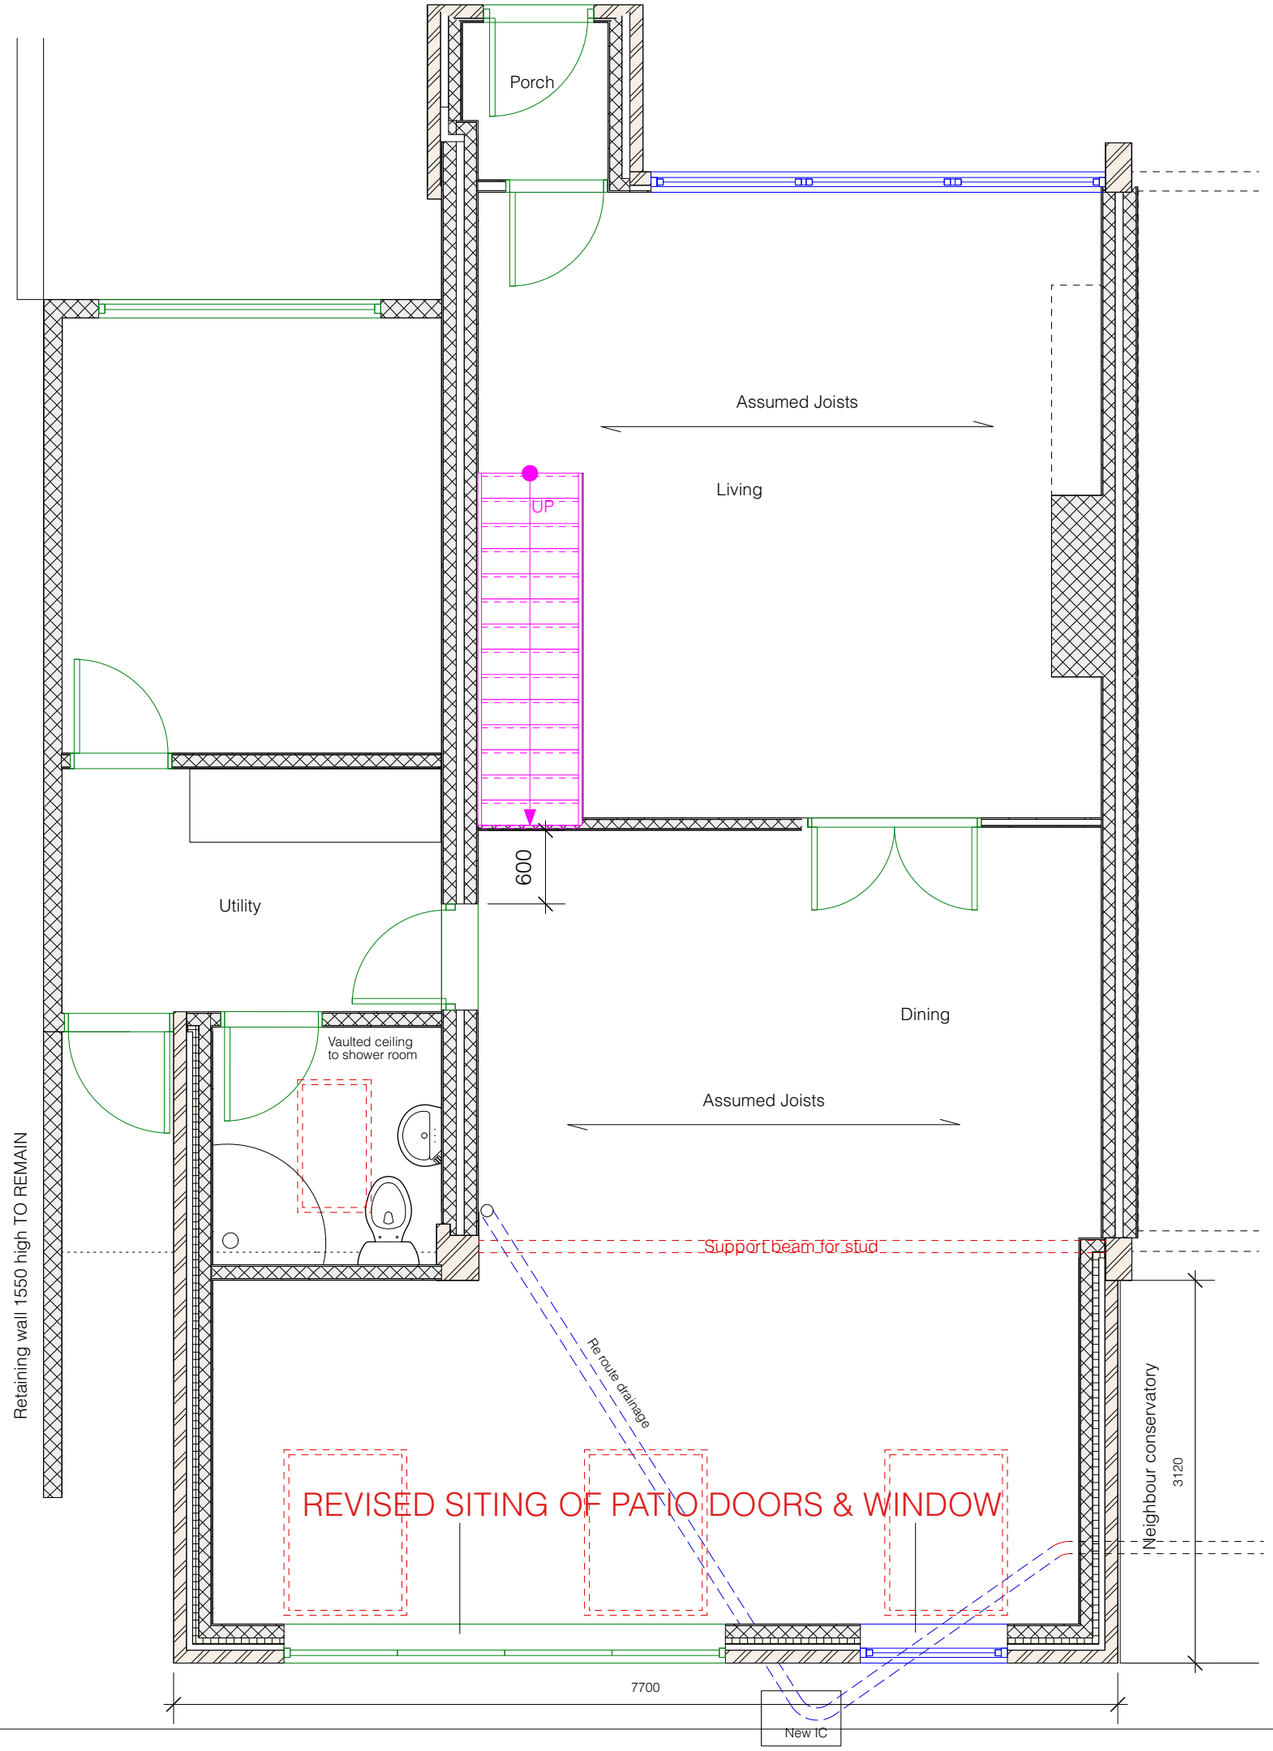

PROPOSED GROUND FLOOR

0 1.0 2.0 3.0 4.0 5.0 M

Scales: 1:50

Sheet No. D 0124/517/03A

Drawings produced using Vectorworks CAD. Only written dimensions to be respected. Copyright protected to PB Properties

Project Name: Rear single storey extension

Date: 15/07/2024

Client: Walsingham

Site Address: 66 Silver Lane Billingshurst RH14 9QB

Paul Maggs MCIAT
Hazelwood, Harbolets Road, West Chiltington RH20 2LG
Tel: 01798 813298
paul@pbproperties.co.uk
www.pbproperties.co.uk

PB PROPERTIES the design to build on

CIAT CHARTERED PRACTICE