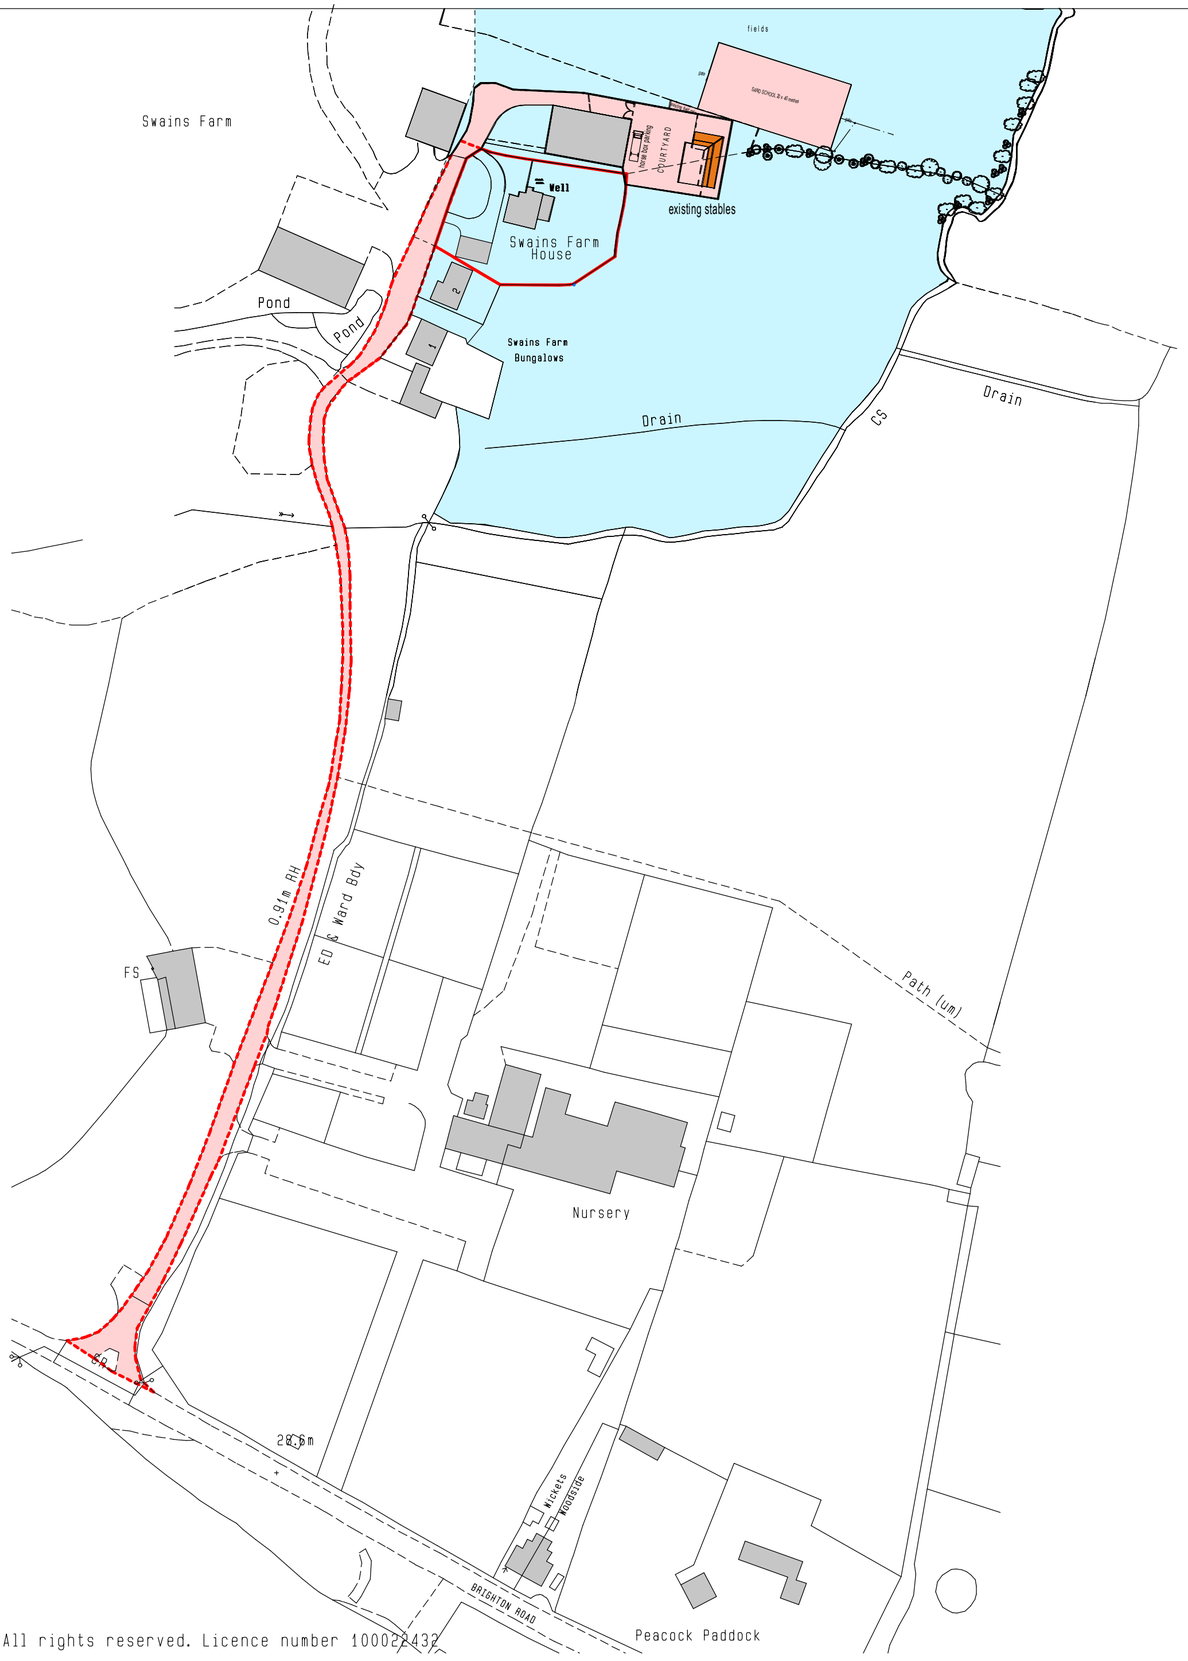


LOCATION PLAN

Ordnance Survey (c) Crown Copyright 2016. All rights reserved. Licence number 100022432

A		
	Date	Revisions

© copyright

Les Humphrey Associates
Architecture Chartered Surveyors Designers

The Studio - The Rocks
Ivy Dene Lane
Ashurst Wood
West Sussex RH19 3TN

telephone: 01342 315206 fax: 01342 313984
email: les@leshumphreyassociates.co.uk

RICS

Client
MRS A. HILLS

Job Title
Proposed Sand School at:
Swains Farm,
Brighton Road,
Henfiield.
BN5 9RP

Drawing Title
LOCATION PLAN

Scale 1 : 1250

Date 05-03-2024 | Drawn by l.a.h.

Drg. No. 250224-02 | Rev