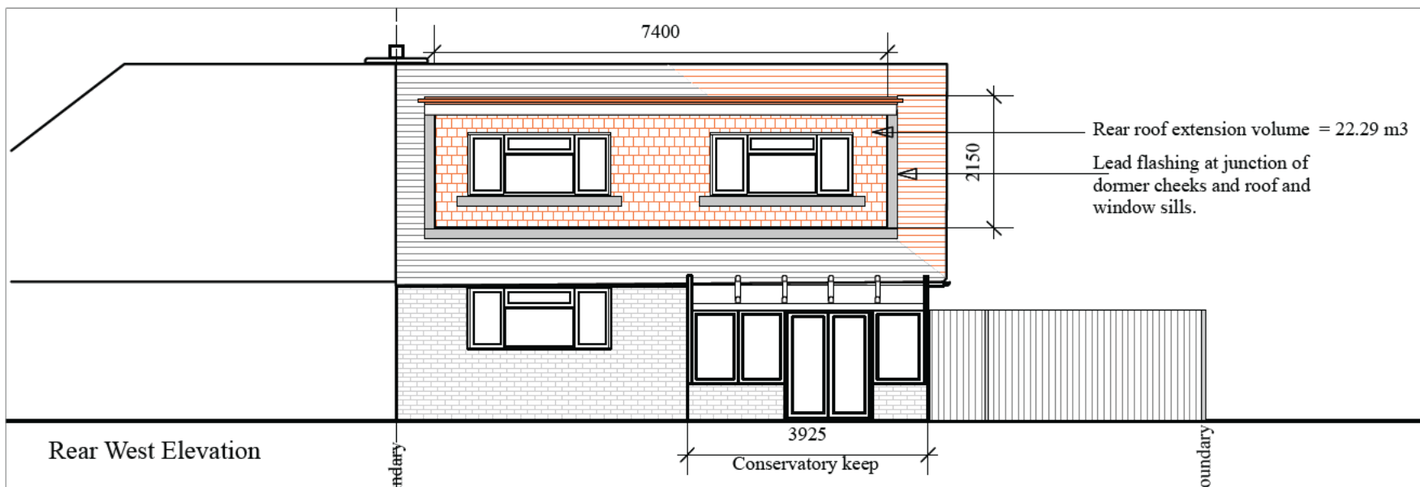

Rear West Elevation

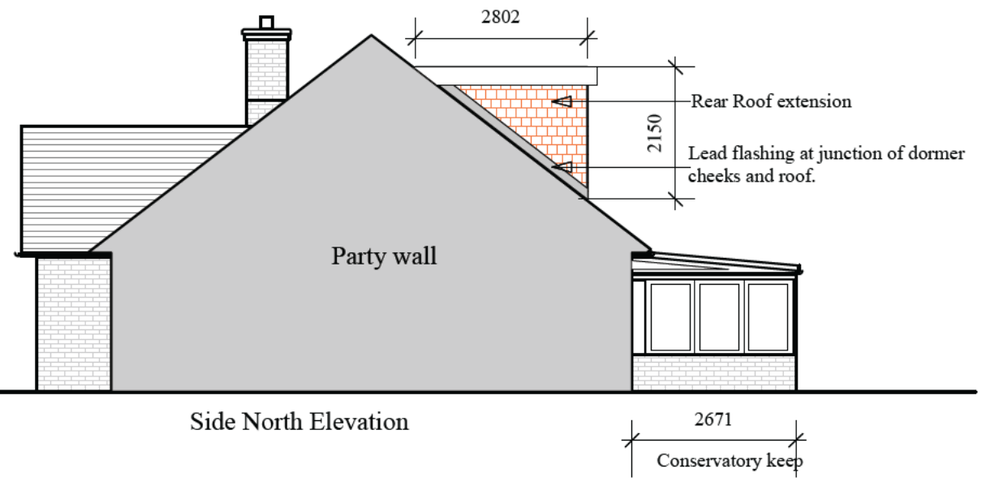

Side North Elevation

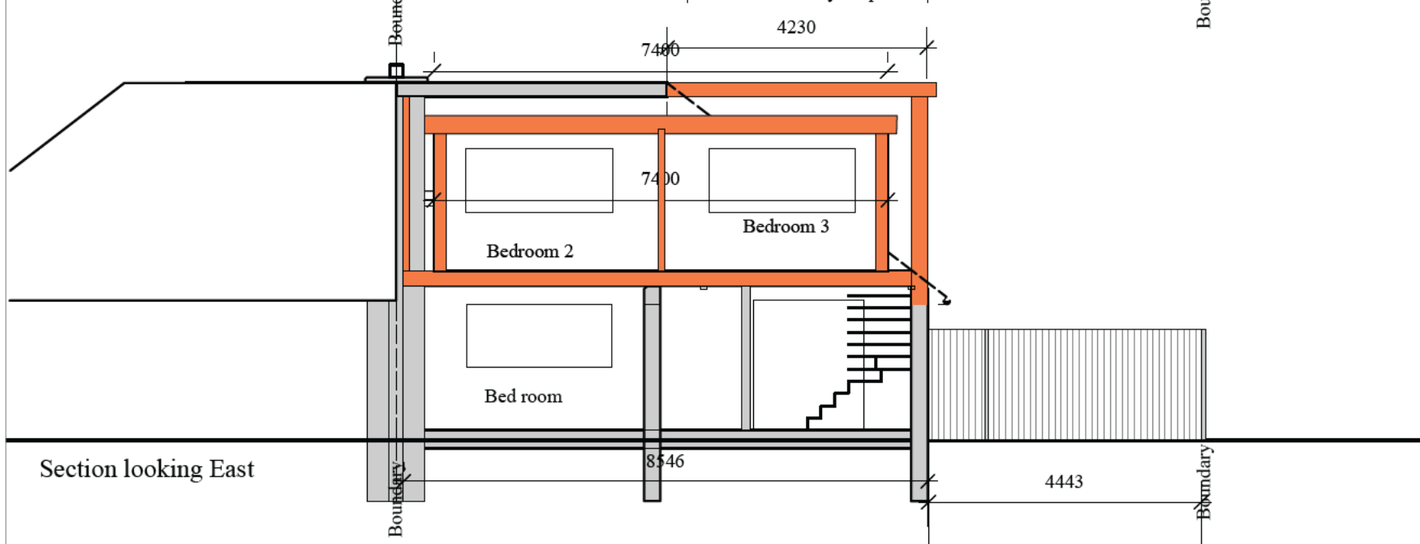

Section looking East

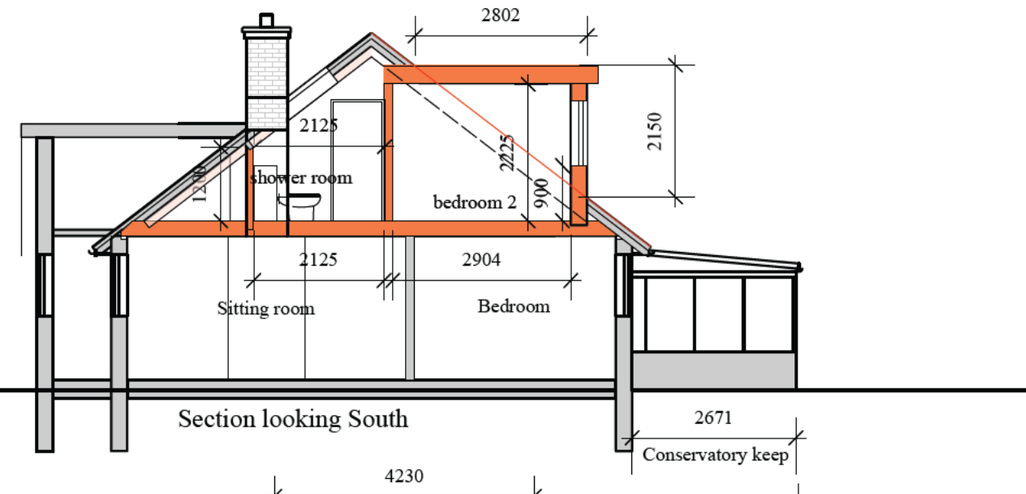

Section looking South

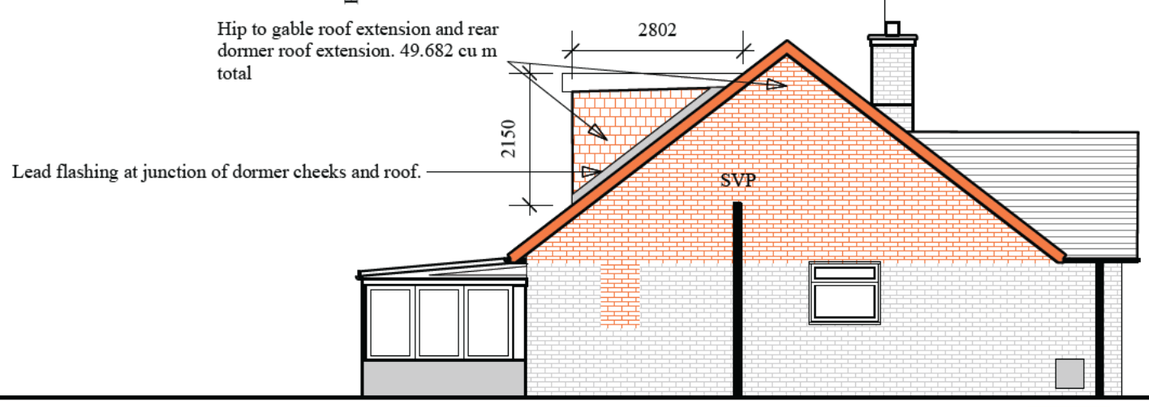

Side South Elevation

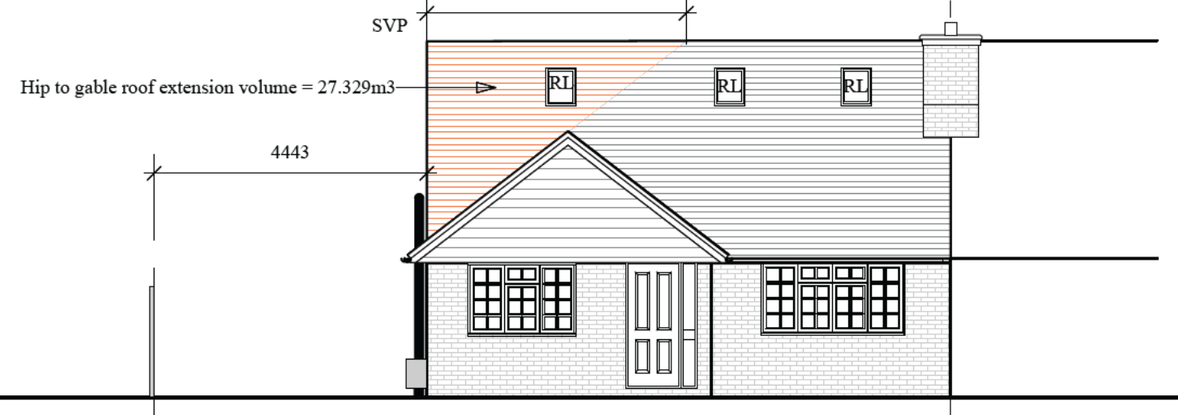

Front East Elevation

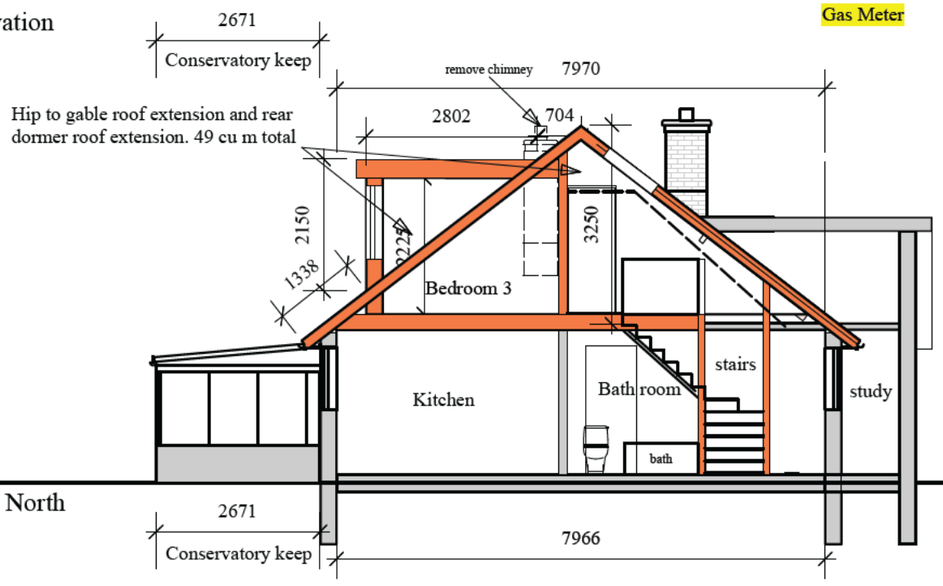

Section looking North

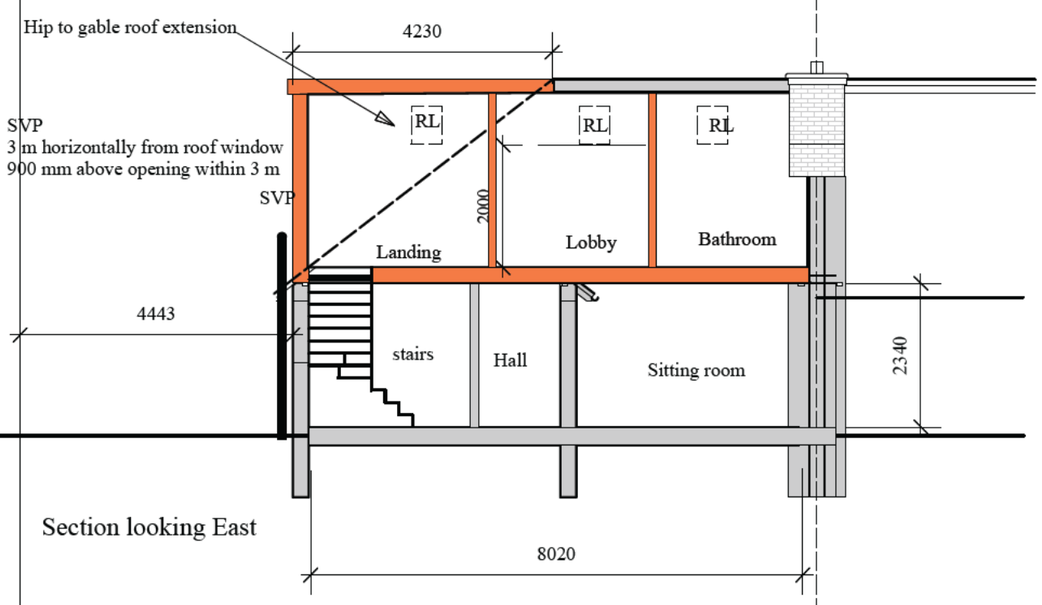

Section looking East

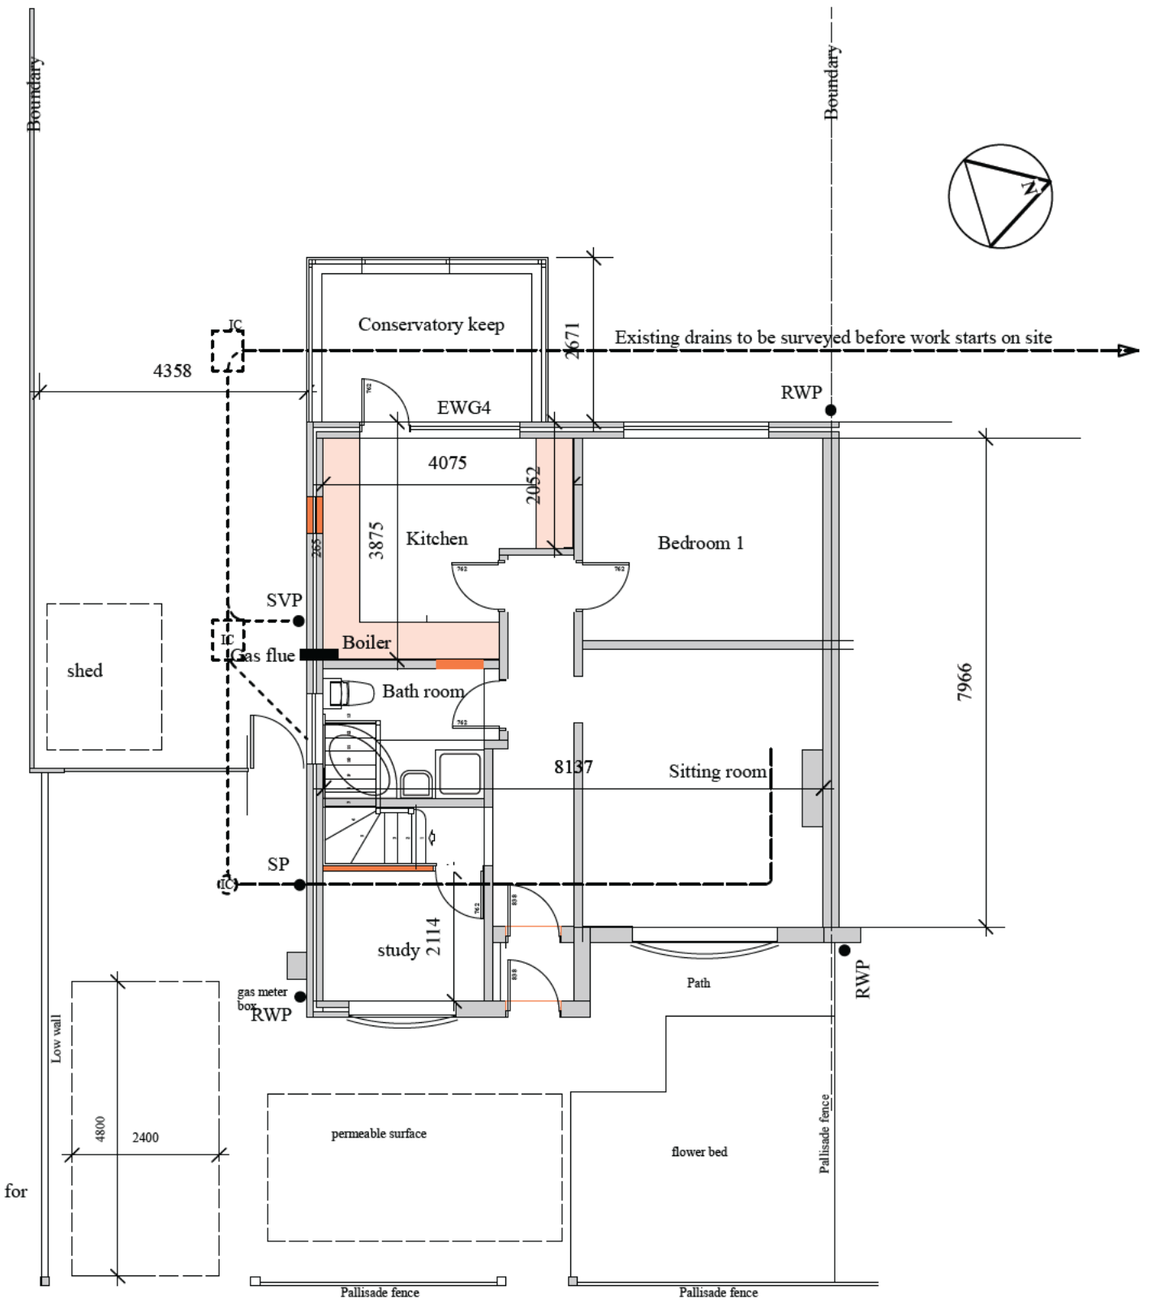

Ground floor plan

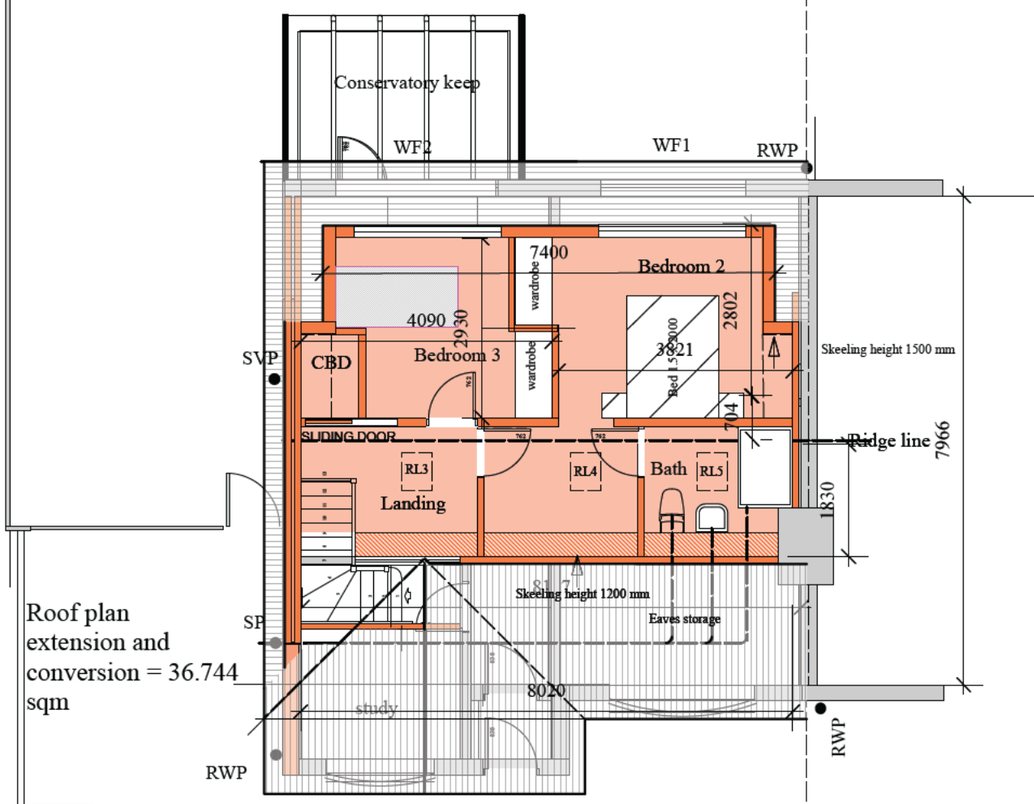

Roof plan extension and conversion = 36.744 sqm

floor area over 1.5 m high

floor area between 900 to 1.5 m high

All dimensions given are for planning purposes only. Measure on site before manufacture.

Revision E August 2024
1. rear dormer reduced in size
2. rear extension omitted. Dimensions added

Drawing submitted as CLD application
one of three drawings numbered Drew-23-01D, 02D and 03D
JULY 2024

Sara Rudkin RIBA Architect
5 Thornden Cowfold Horsham West Sussex, RH13 8AG **Tel: 01403 864 530.**
www.sararudkin.co.uk

Rev D CLD application July 2024
Rev E Amendments August 2024

Client: **Nathan and Bryony Drew**

Location: **34 The Rise, Partridge Green West Sussex RH13 8JD**

Original size A2

0 5 10

Scale bar 1/100. Measures 10 metres

This drawing is Copyright: Refer to Architect concerning Licence for use.

Date: February **2023** Drawn : **SER** Scale(s): **1-100**

Title of project:
Loft conversion with hip to gable extension and rear dormer roof extension.

Title: Proposed Plans , sections and elevations

Drawing No: **Drew/23/03E**