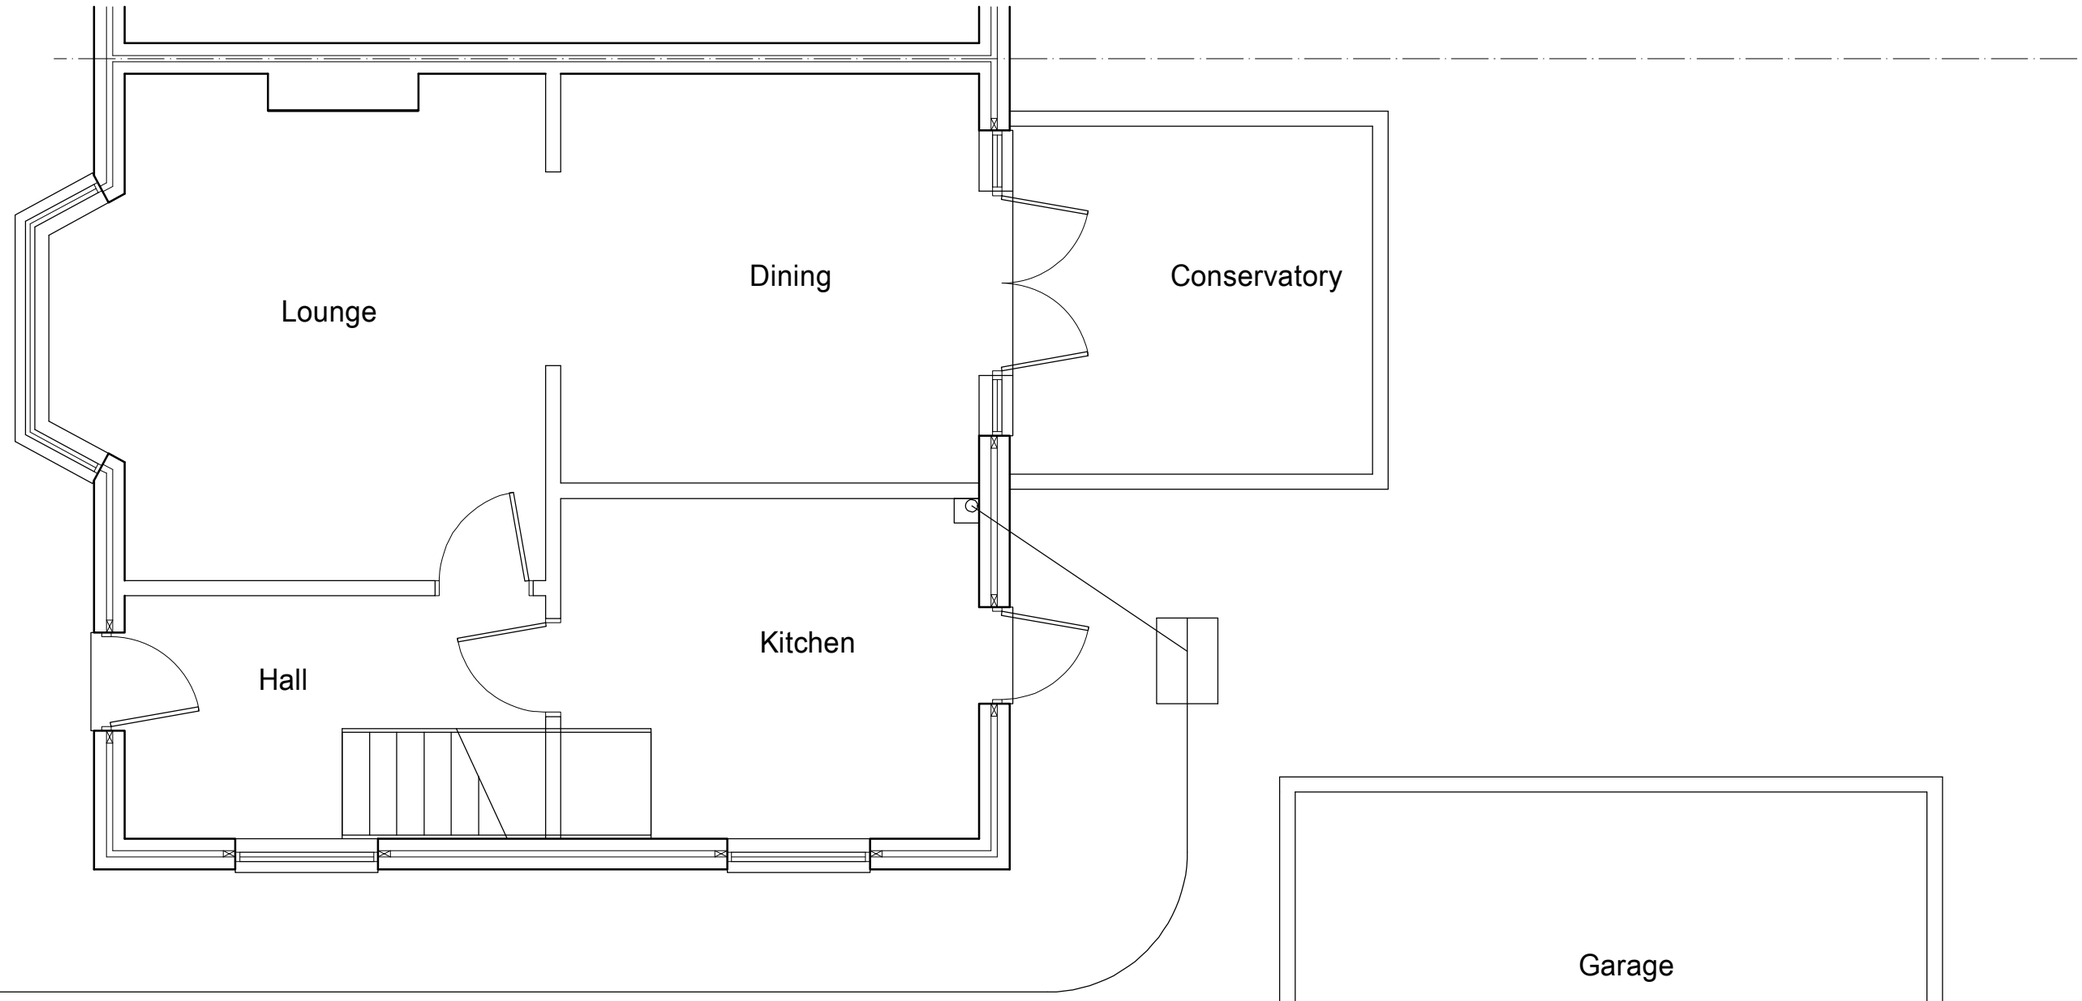


1:50 0 5 0 1 2

1:100 0 5 0 1 2 3 4

# EXISTING GROUND FLOOR PLAN

**Keith Chandler** MRICS. FCABE. MFPWS
Chartered Surveyor, Building Engineer & Party Wall Surveyor

3 Duxford Close
Tangmere
West Sussex
PO20 2JH

Tel: 07764 578781
email: keith@keithchandler.co.uk

| | |
|---|---|
| Client: | Mr Bartek Szelag |
| At: | 85 Cootes Ave<br>Horsham<br>Sussex<br>RH12 2AF |
| Project: | Existing Survey |
| Date: | July 2024 |
| Drg. No. | TP/BR/01 |
| Scale: (At A3 Plot) | 1:50/1:100 |