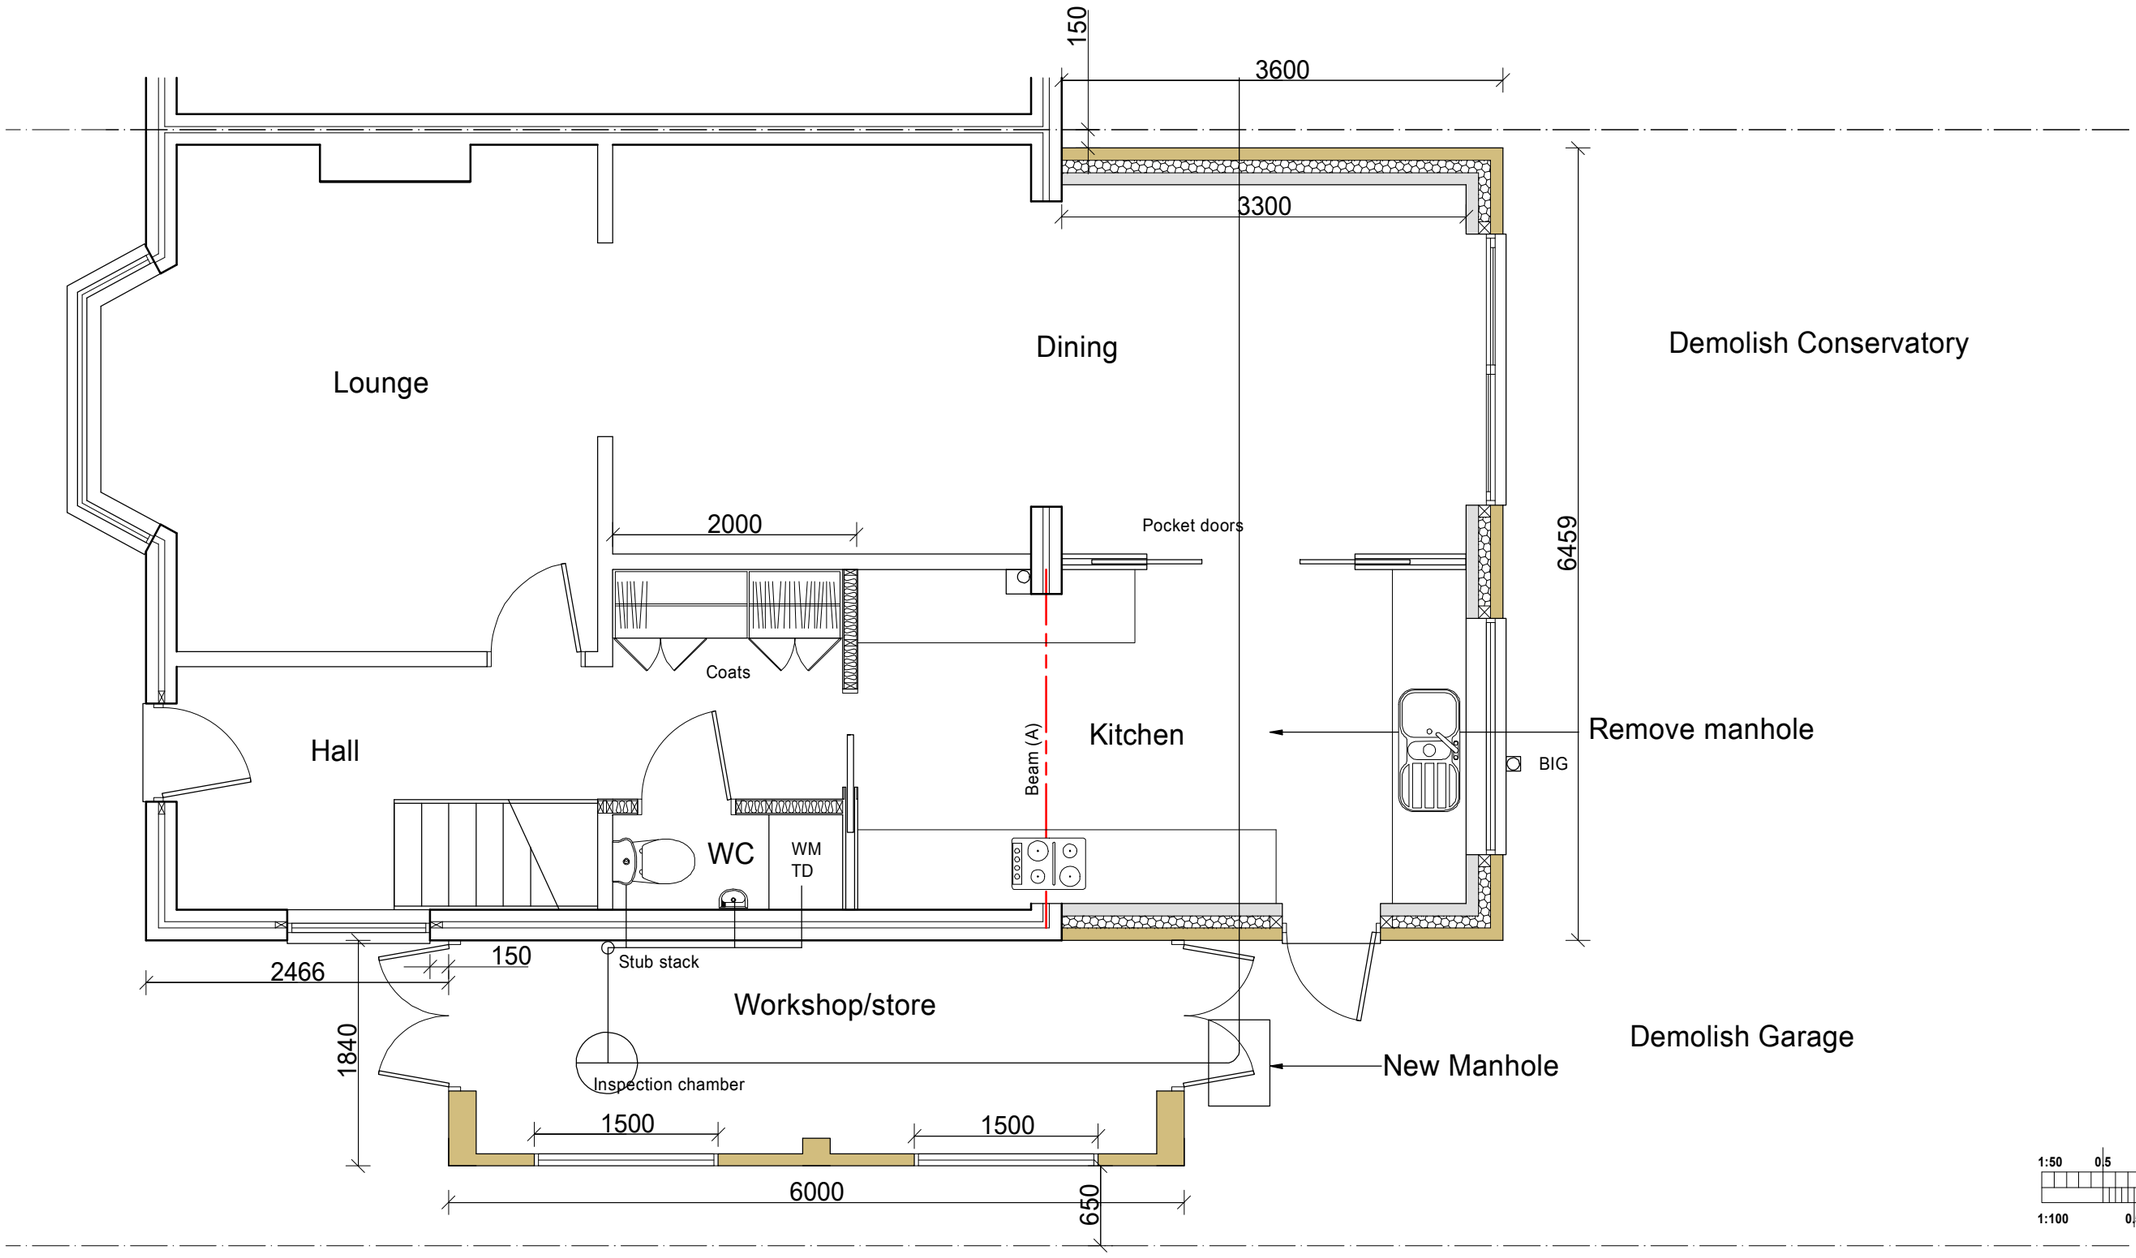

1:50 0.5 0 1 2

1:100 0.5 0 1 2 3 4

PROPOSED GROUND FLOOR PLAN

Keith Chandler MRICS. FCABE. MFPWS
Chartered Surveyor, Building Engineer & Party Wall Surveyor

3 Duxford Close
Tangmere
West Sussex
PO20 2JH

Tel: 07764 578781
email: keith@keithchandler.co.uk

Client:	Mr Bartek Szelag
At:	85 Cootes Ave Horsham Sussex RH12 2AF
Project:	Proposed Rear & Side Extensions
Date:	July 2024
Drg. No.	TP/BR/02
Scale: (At A3 Plot)	1:50/1:100